


ELEVATIONS

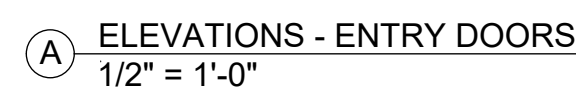


① STANDARD INSWING DOOR
1" = 1'-0"




Customized installation details by project architect or waterproofing consultant are required for a successful installation.

ELEVATIONS

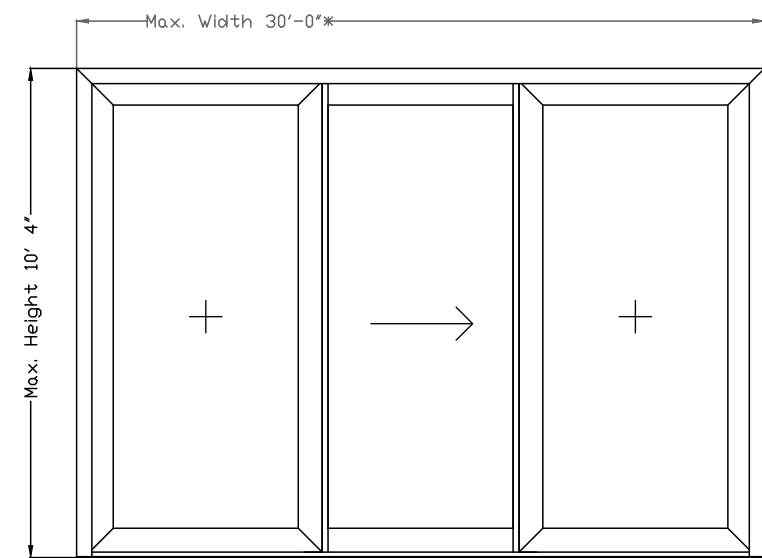


(A) ELEVATIONS - 2 RAIL LIFT SLIDES
3/8" = 1'-0"

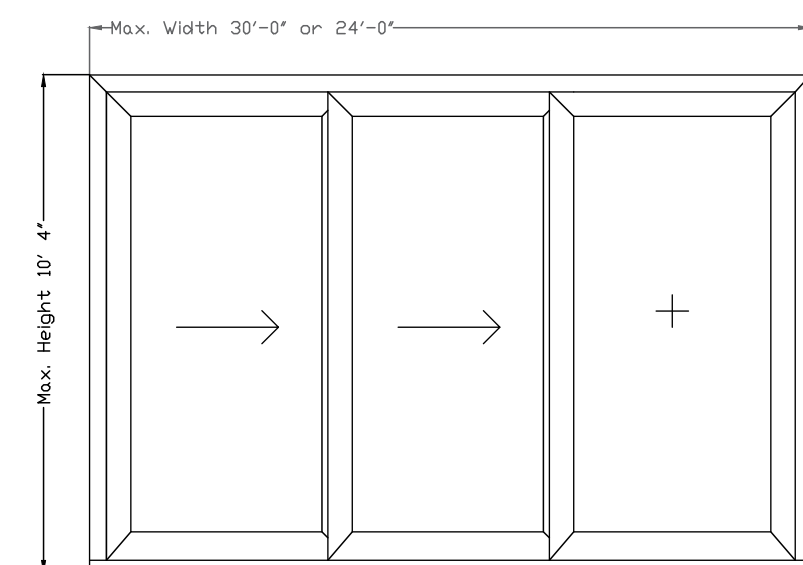


*note: each panel can be a maximum of 10'x8' either orientation

(B) ELEVATIONS - 3 RAIL LIFT SLIDES
3/8" = 1'-0"

DETAILS

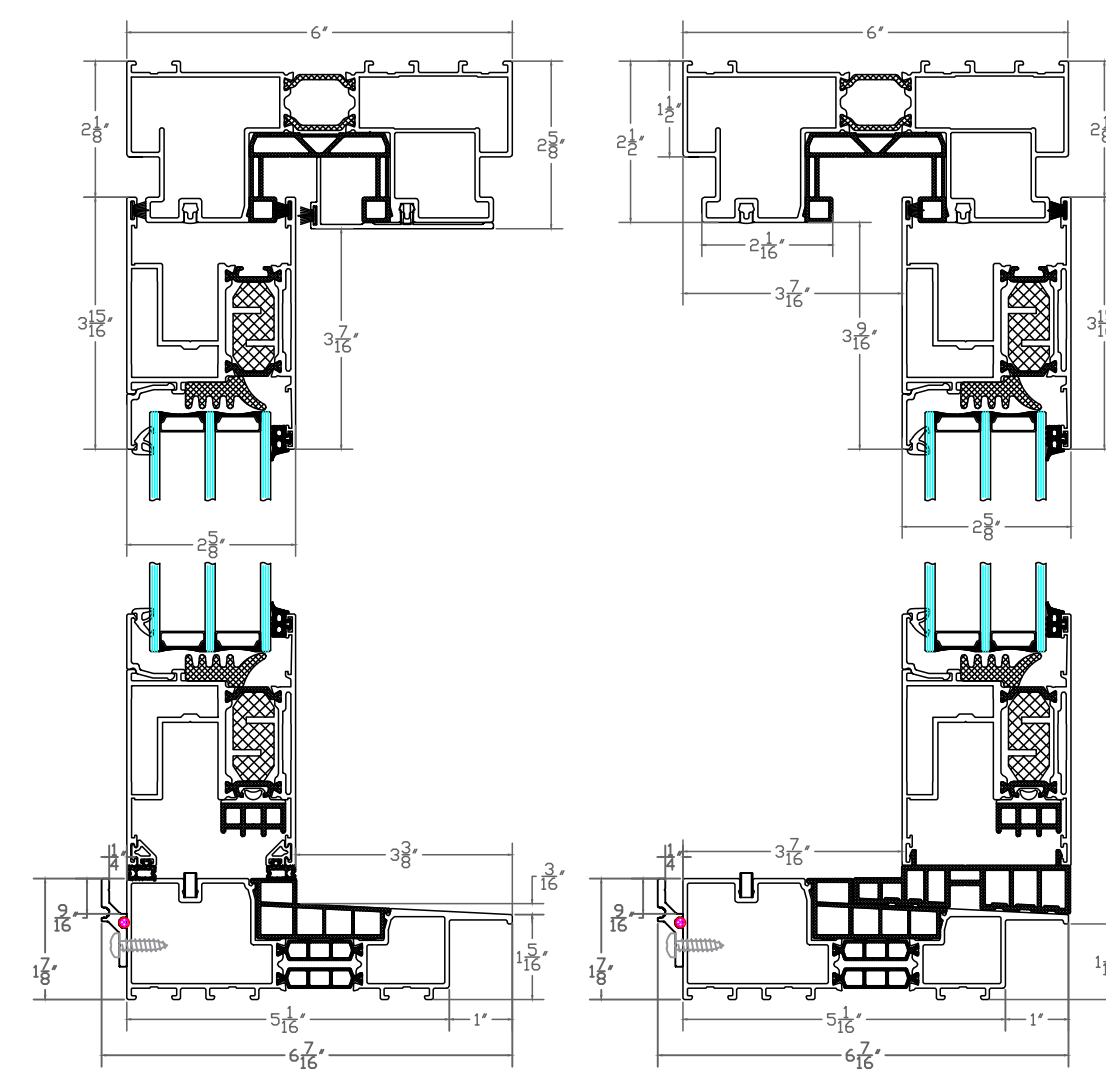


DOUBLE RAIL SECTION VIEW
WITH SMOOTH THRESHOLD
① 4" = 1'-0"

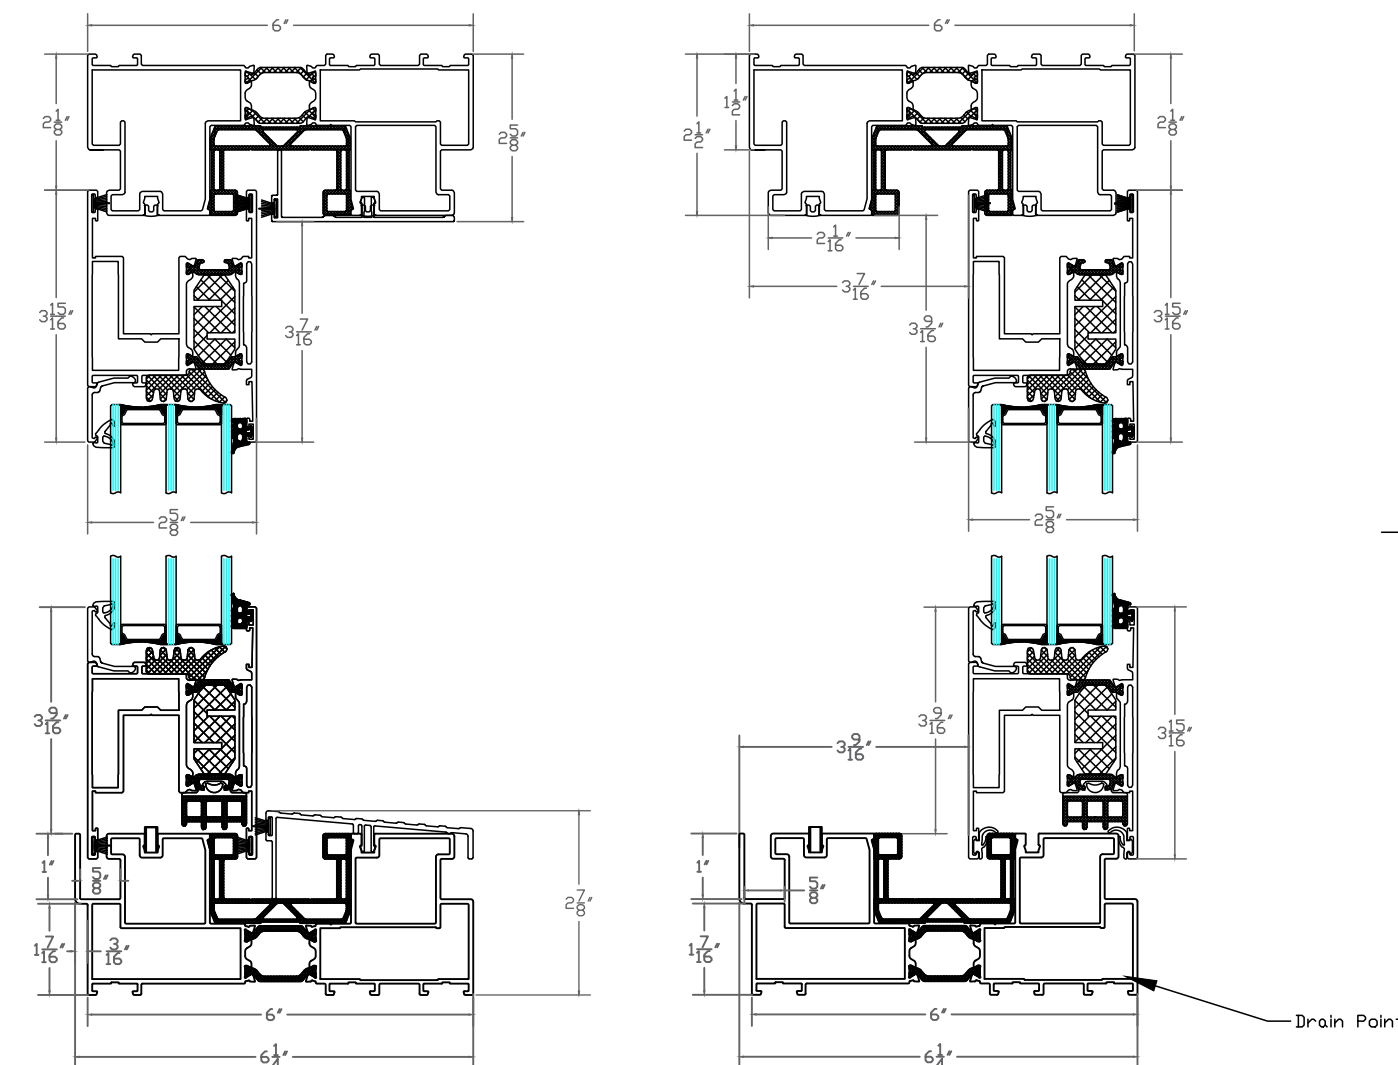


DOUBLE RAIL SECTION VIEW
WITH STANDARD THRESHOLD


4 $4'' = 1'-0''$

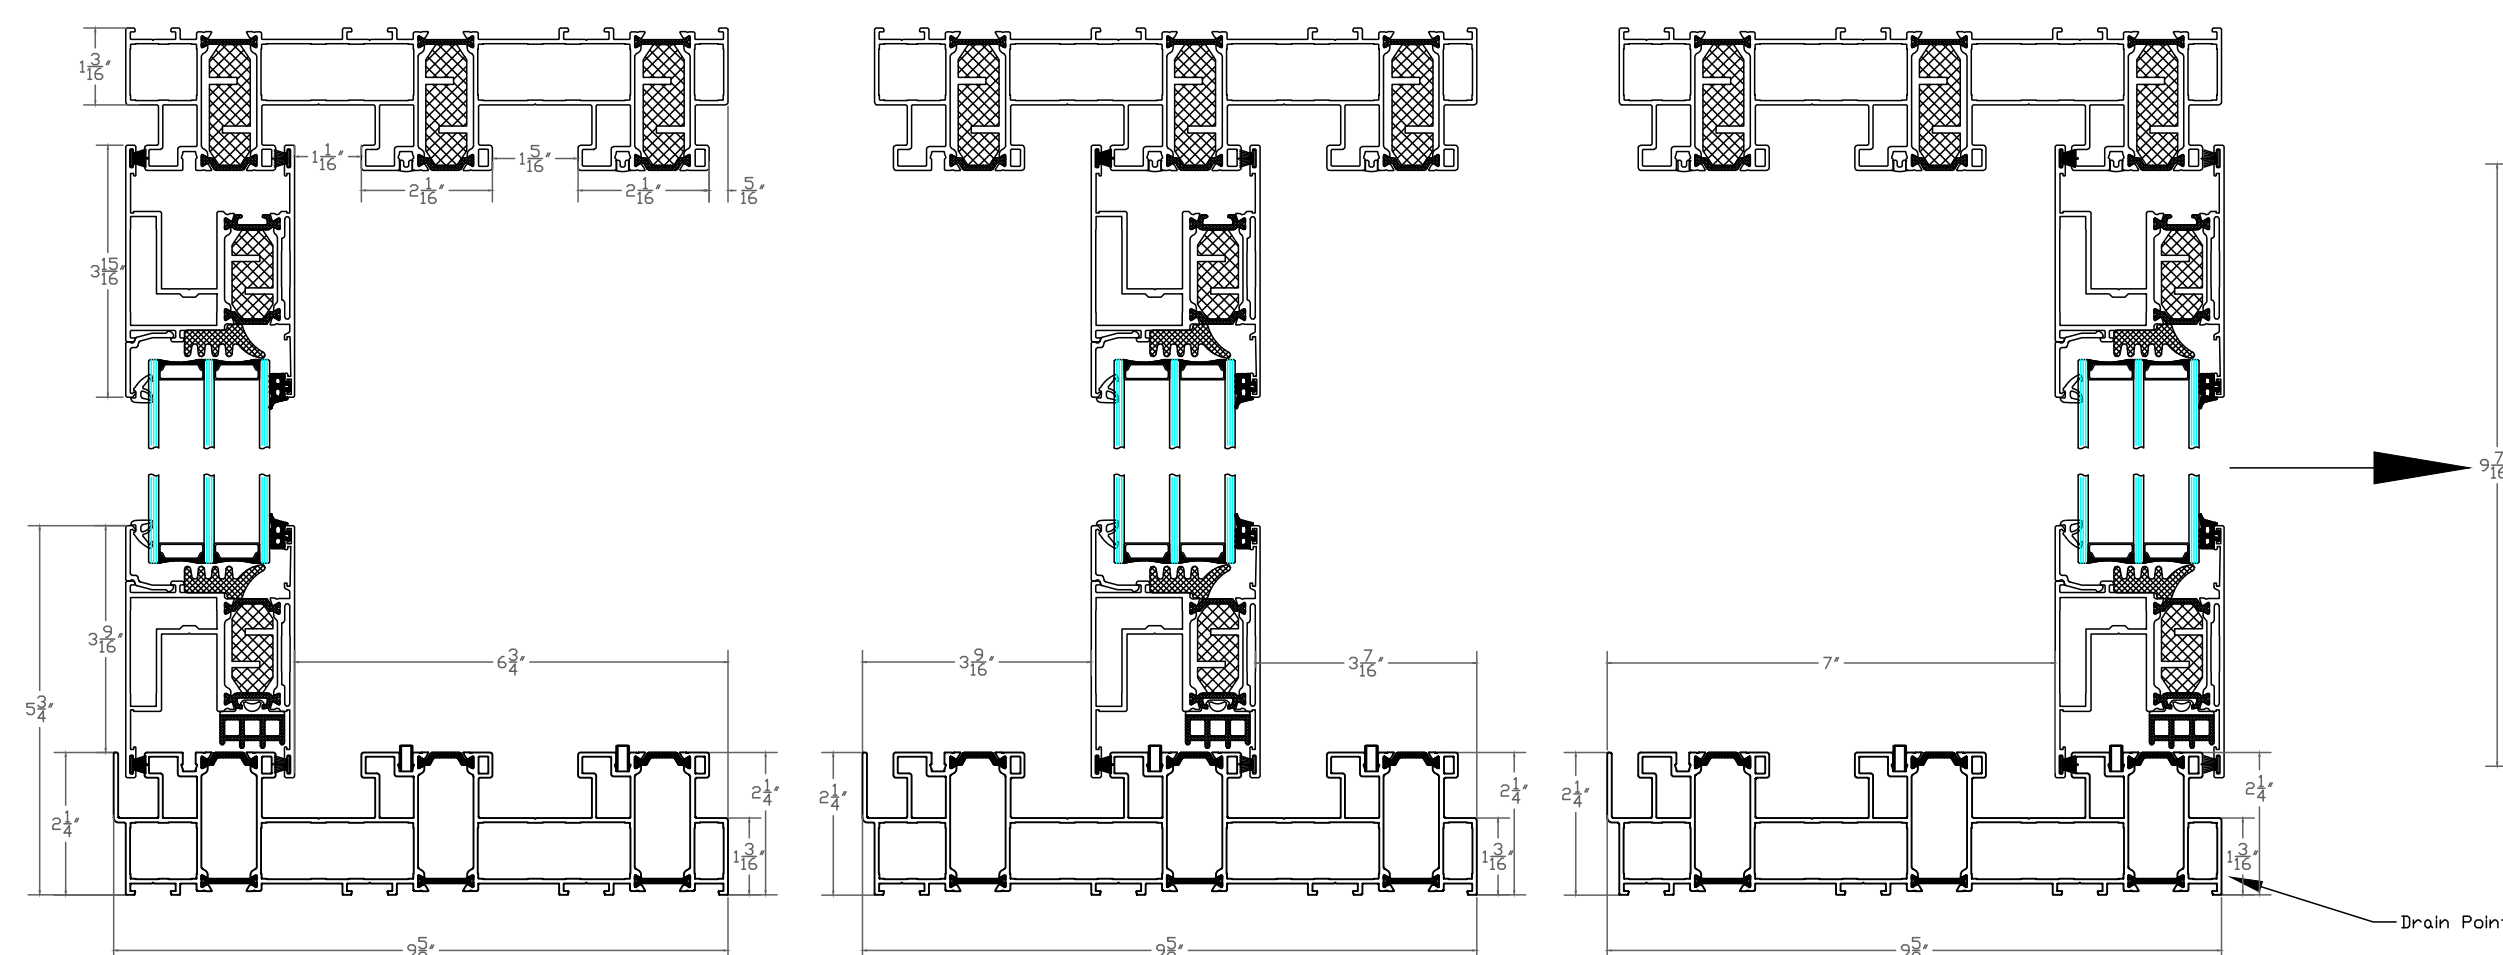


TRIPLE RAIL SECTION VIEW
AVAILABLE ONLY WITH STANDARD THRESHOLD
⑥ 4" = 1'-0"

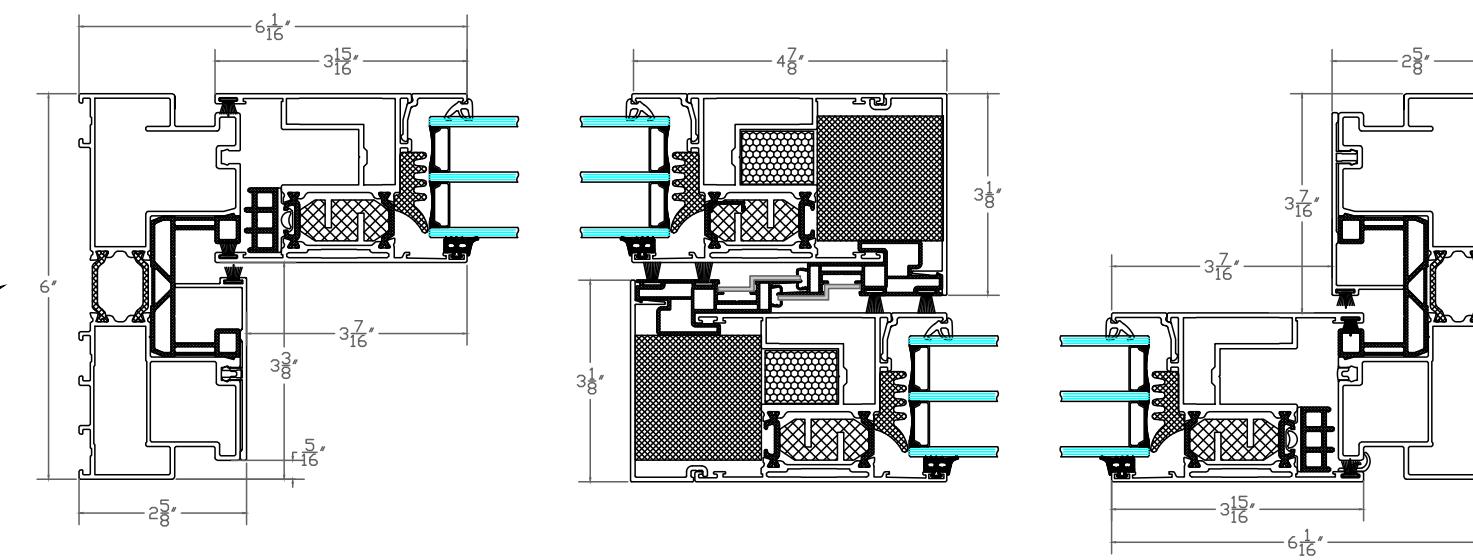


② XO PLAN VIEW
4" = 1'-0"

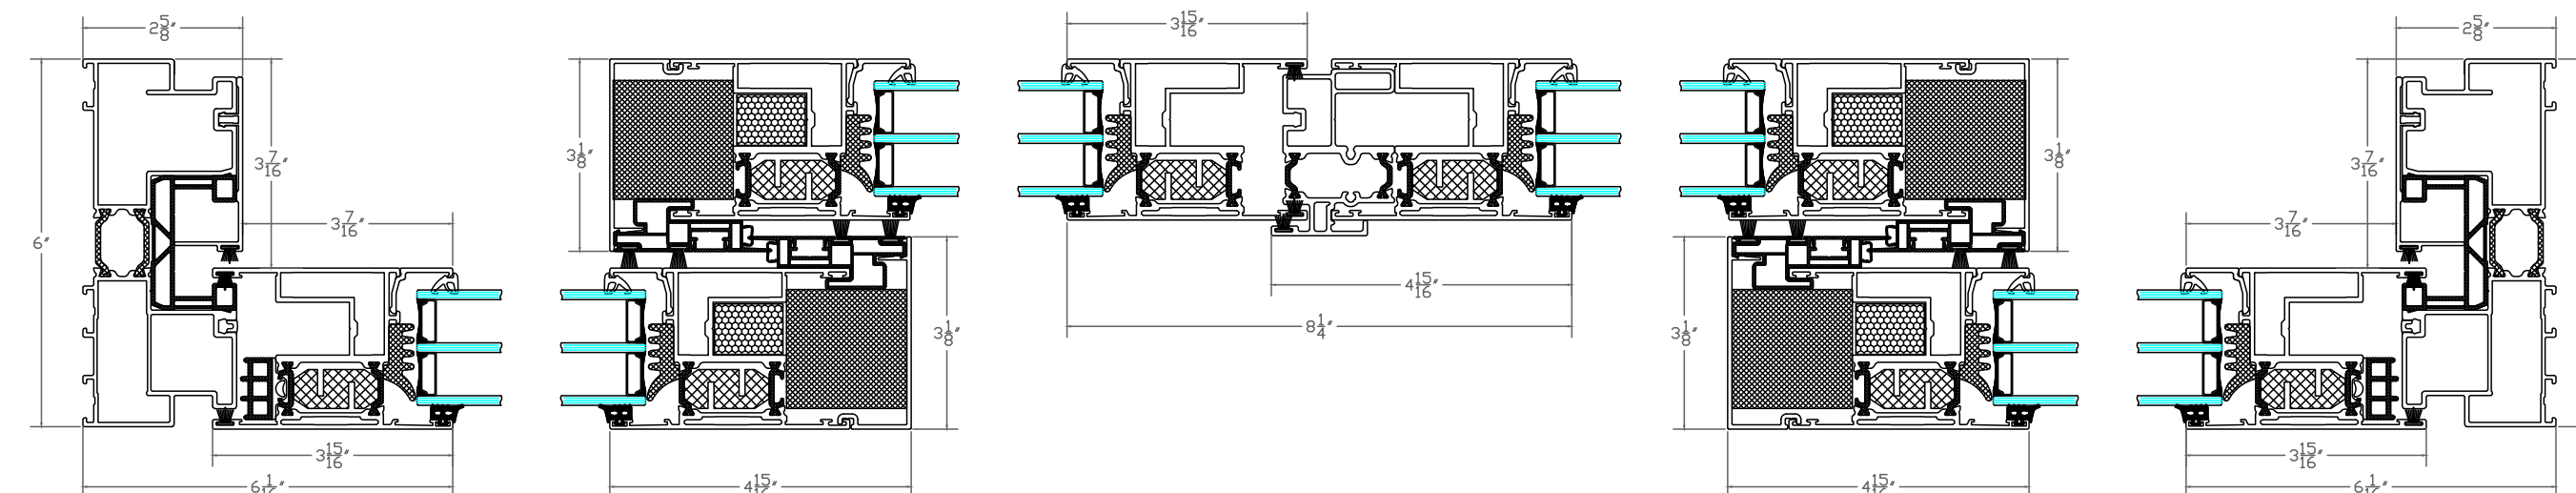


③ OXXO PLAN VIEW
4" = 1'-0"

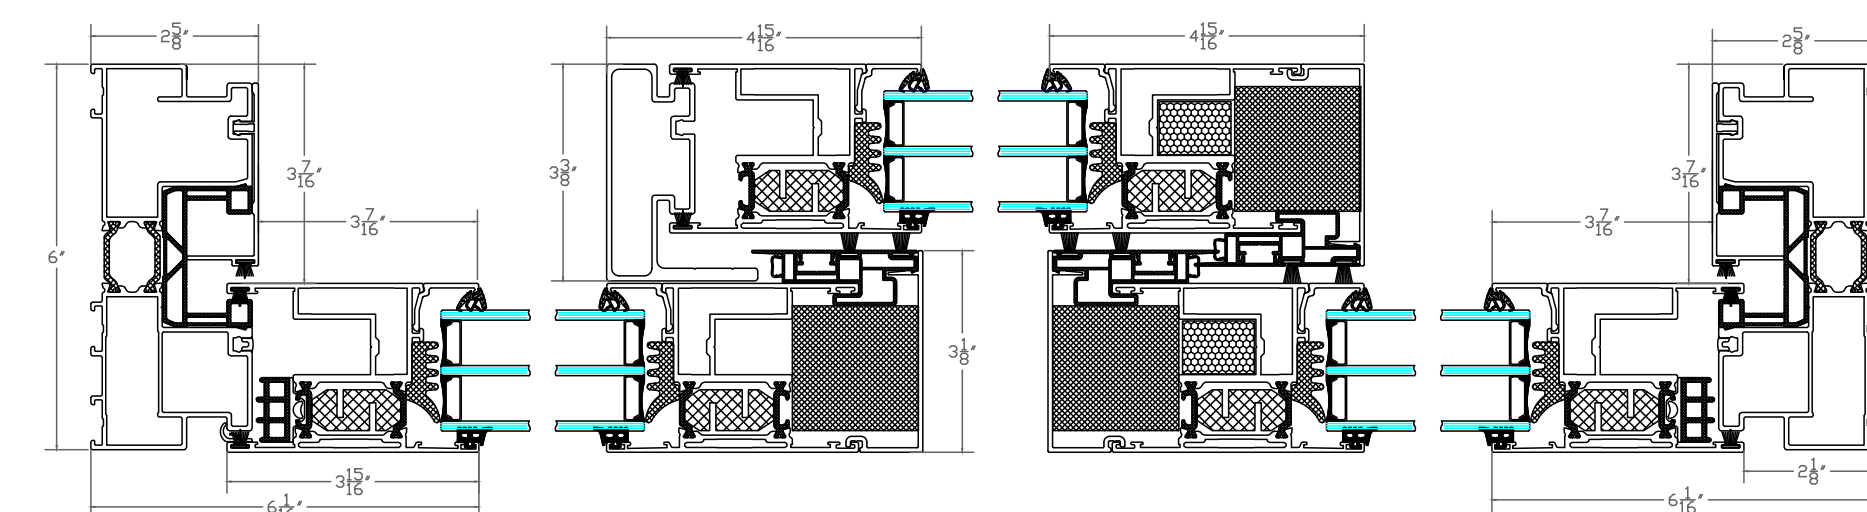

5 OXO PLAN VIEW
4" = 1'-0"

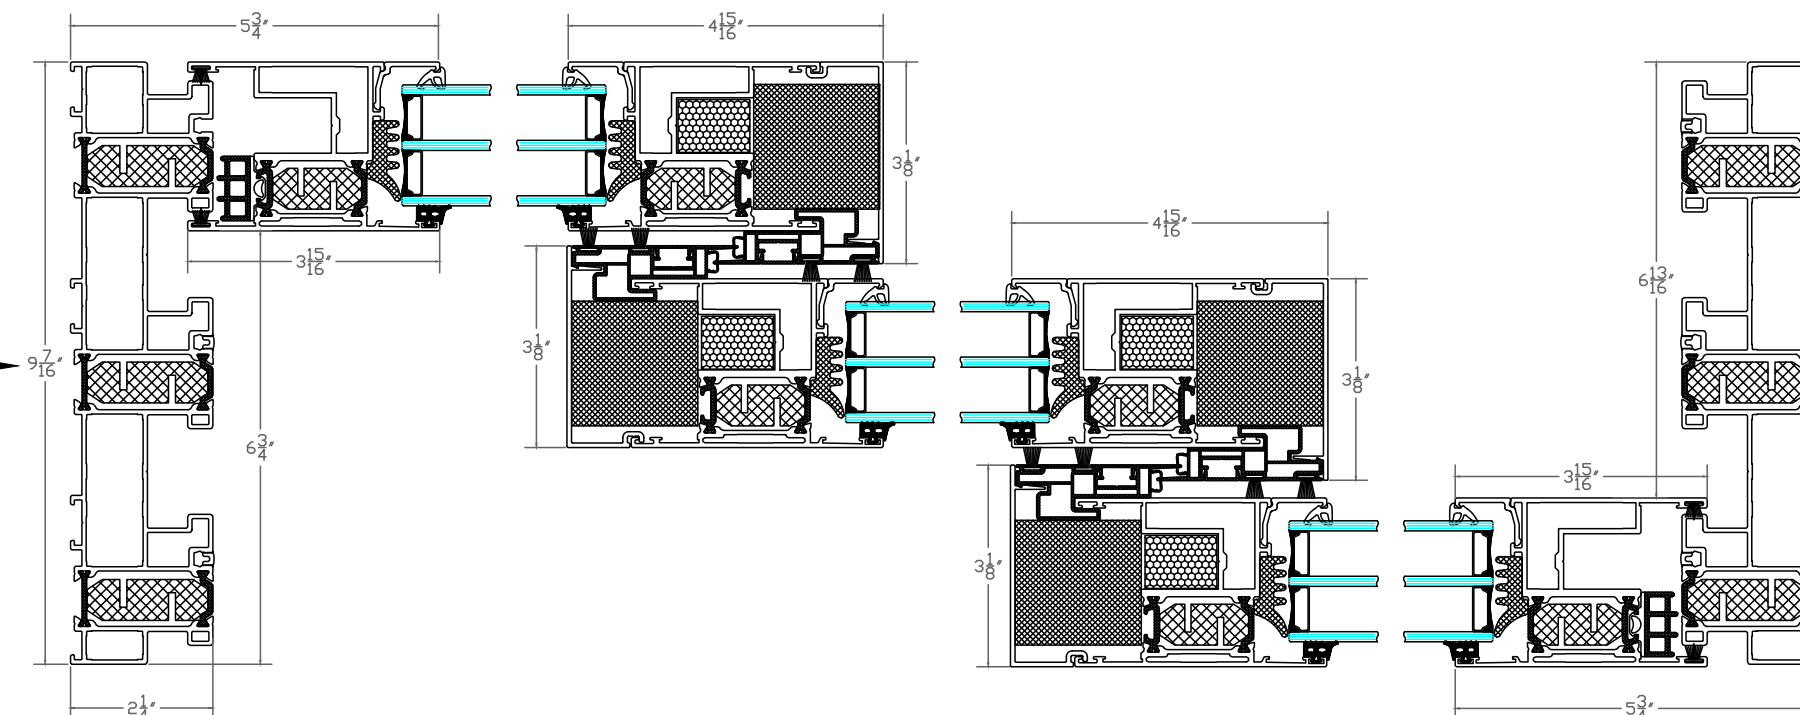

7 XXO PLAN VIEW
4" = 1'-0"

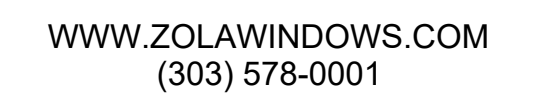

NOTE: DETAILS PROVIDED FOR EXPLANATION ONLY,
ARCHITECT AND ENGINEER OF RECORD TO
DEVELOP PROJECT SPECIFIC DETAILS.
ZOLA RESERVES RIGHTS TO MAKE TECHNICAL
CHANGES AND UPDATES WHICH MAY NOT BE
REFLECTED IN DRAWINGS

[illegible]


THERMO ALU DOOR DETAILS LIFT SLIDE DOORS

Project number	
Date	January 2026
Drawn by	
Checked by	
A102	
Scale	As indicated

Customized installation details by project architect or waterproofing consultant are required for a successful installation.


Lift Slide Door Mulled to Fixed Window

ELEVATION

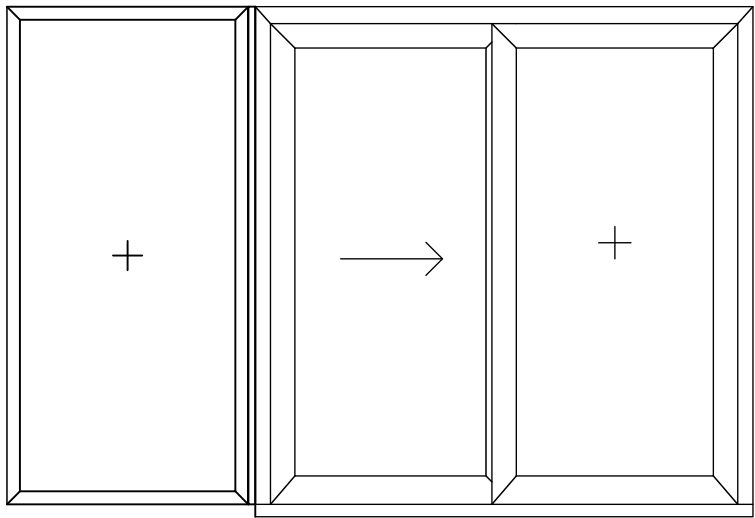

A ELEVATION - 2 RAIL LIFT SLIDES MULLED TO FIXED WINDOW
3/8" = 1'-0"


DETAILS

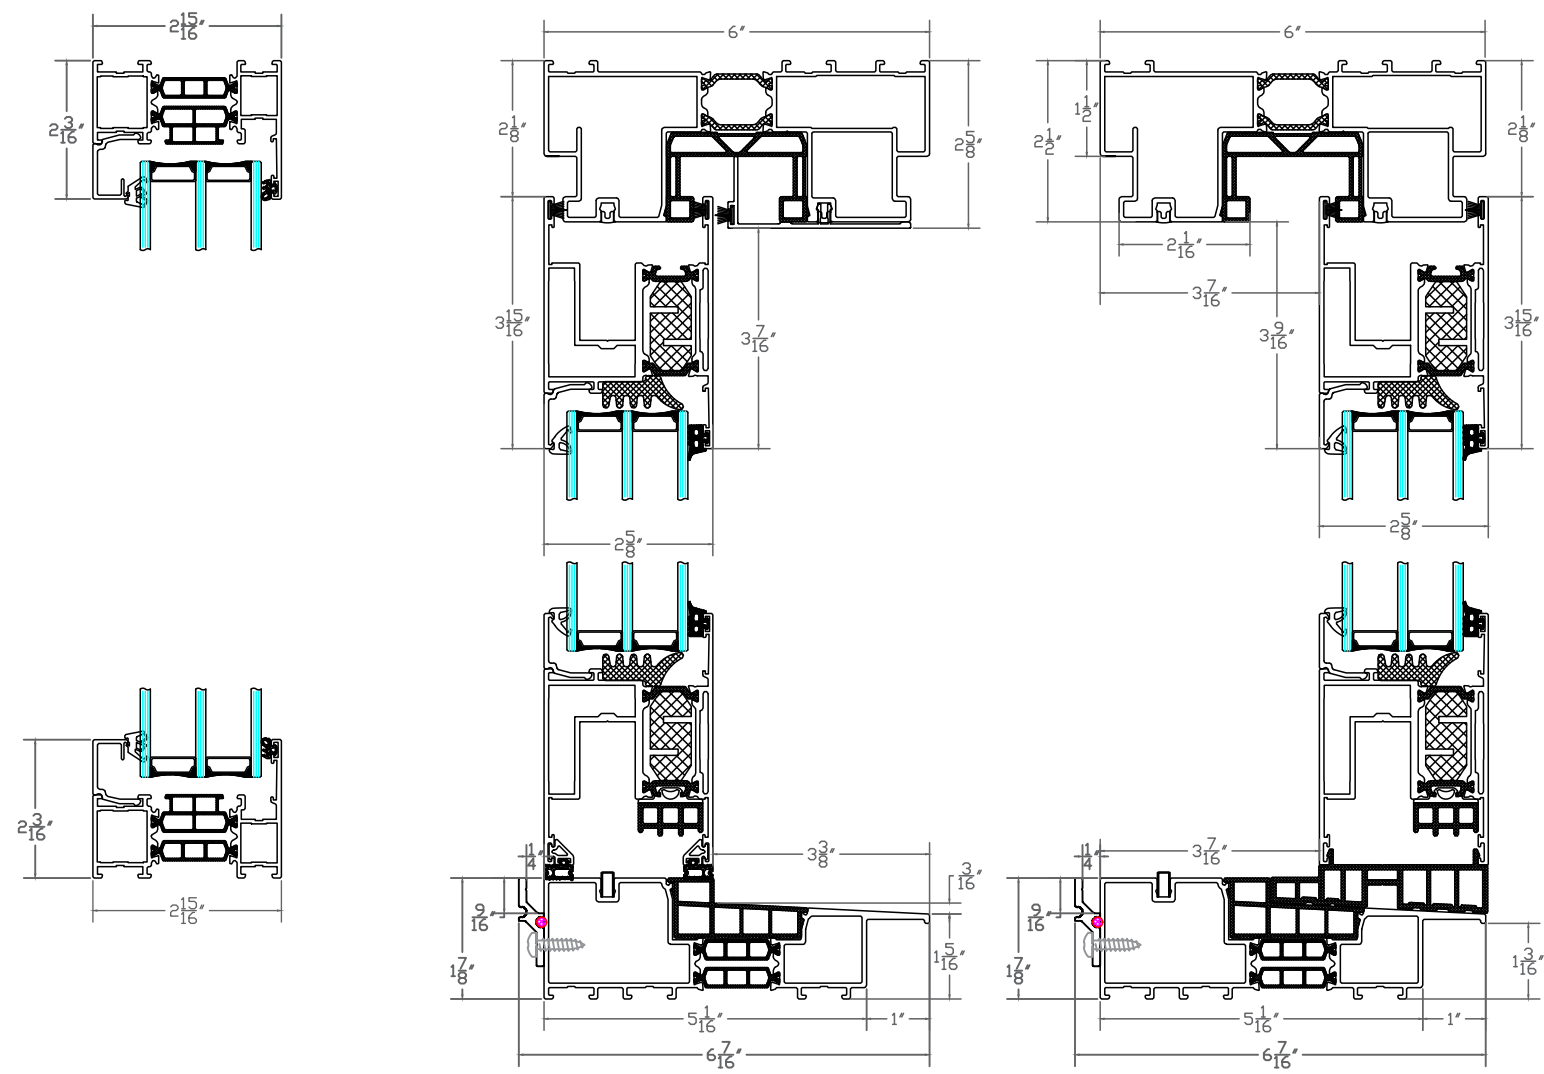

1 FIXED WINDOW
VERTICAL SECTION
4" = 1'-0"

2 LS OPERABLE SASH
VERTICAL SECTION
4" = 1'-0"

3 LS PASSIVE SASH
VERTICAL SECTION
4" = 1'-0"

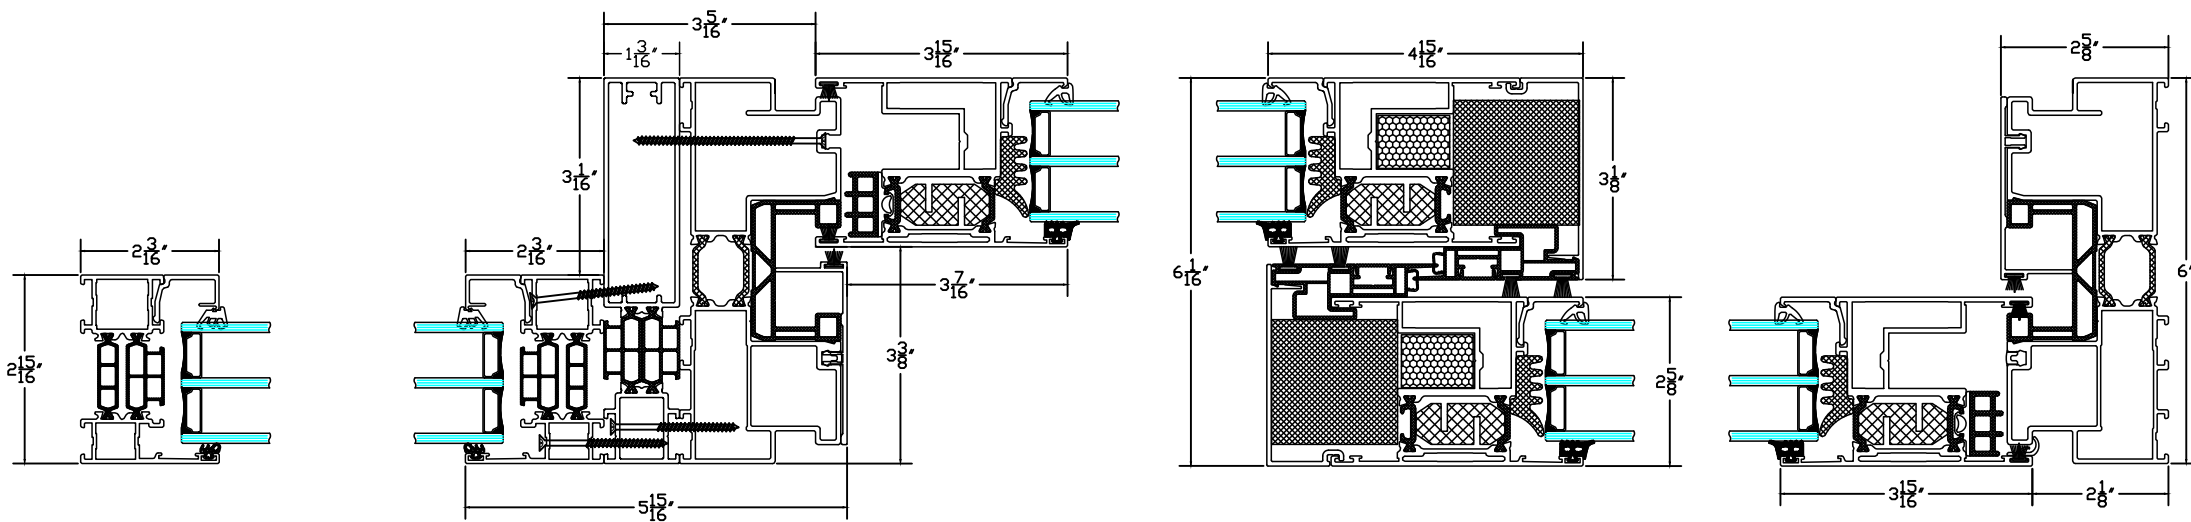

4 FIXED/XO PLAN VIEW
4" = 1'-0"



WWW.ZOLAWINDOWS.COM
(303) 578-0001

NOTE: DETAILS PROVIDED FOR EXPLANATION ONLY.
ARCHITECT AND ENGINEER OF RECORD TO
DEVELOP PROJECT SPECIFIC DETAILS.
ZOLA RESERVES RIGHTS TO MAKE TECHNICAL
CHANGES AND UPDATES WHICH MAY NOT BE
REFLECTED IN DRAWINGS


No.	Description	Date

THERMO ALU DOOR DETAILS

LIFT SLIDE DOORS


Project number	
Date	January 2026
Drawn by	
Checked by	
	A103
Scale	As indicated

ELEVATIONS

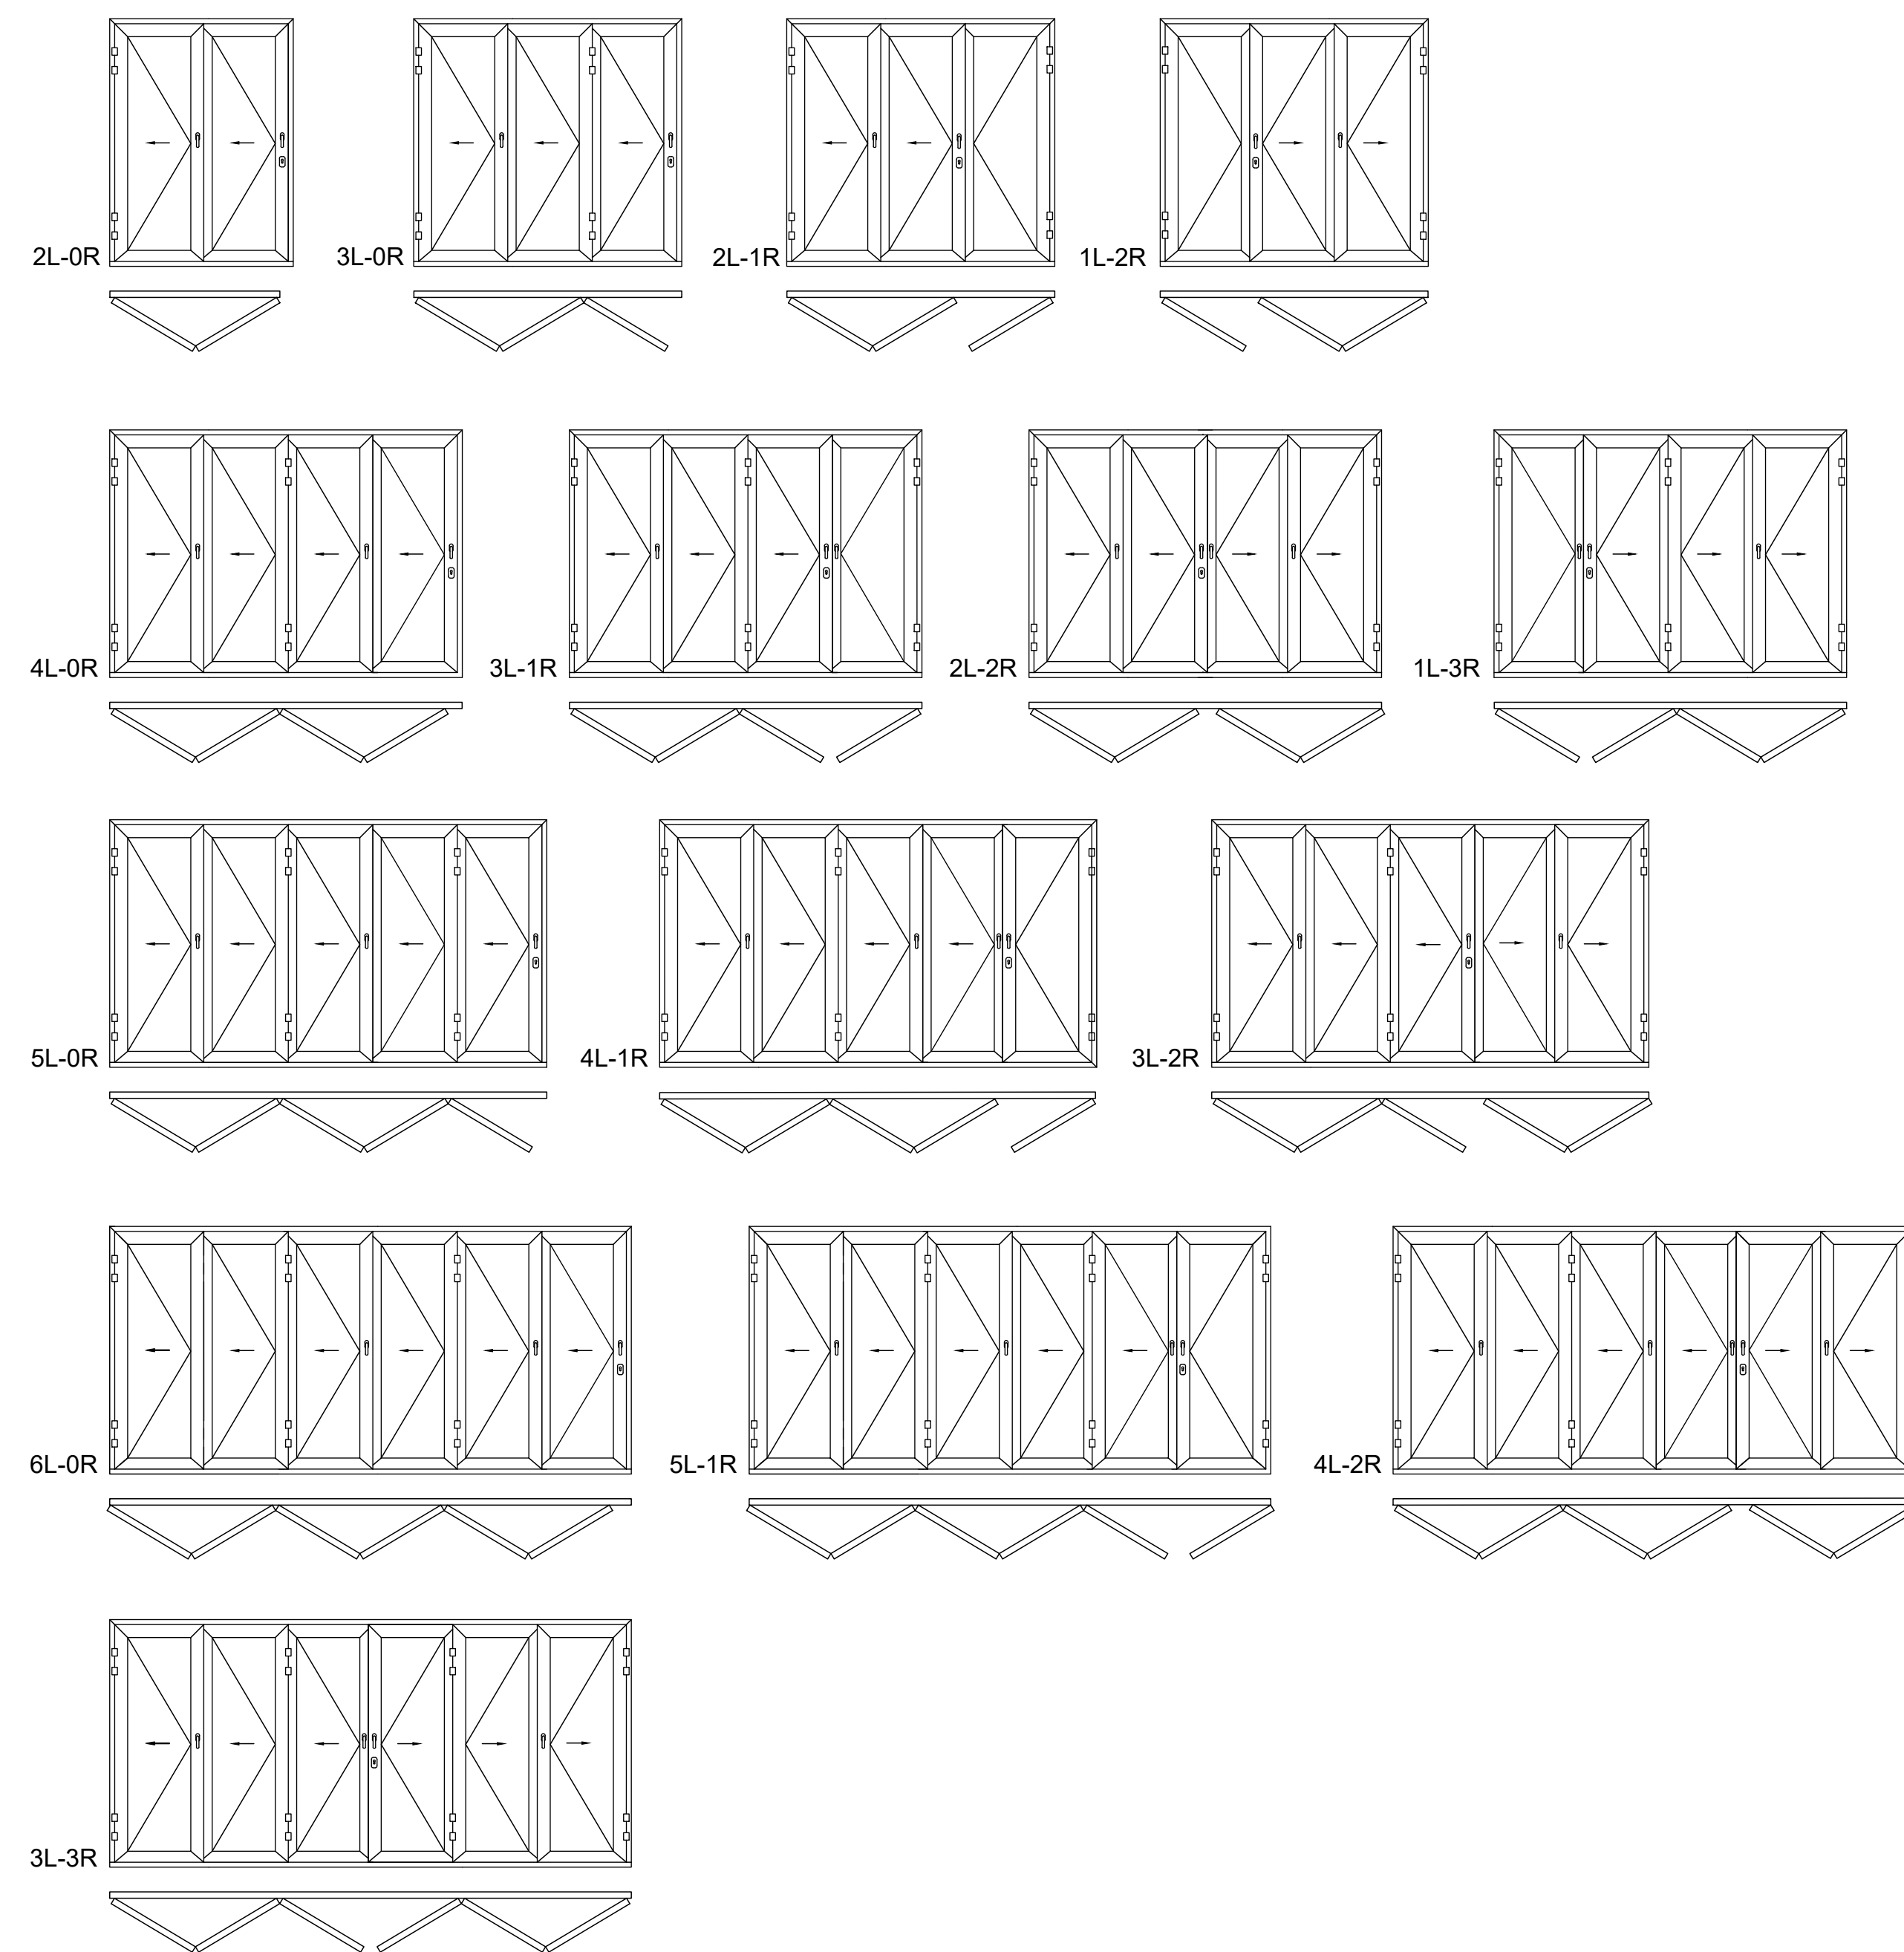

ELEVATIONS - BREEZE PANEL CONFIGURATIONS
 *SHOWN AS OUTSWING; INSWING AVAILABLE AS WELL IN ALL CONFIGURATIONS
 1/4" = 1'-0"

DETAILS

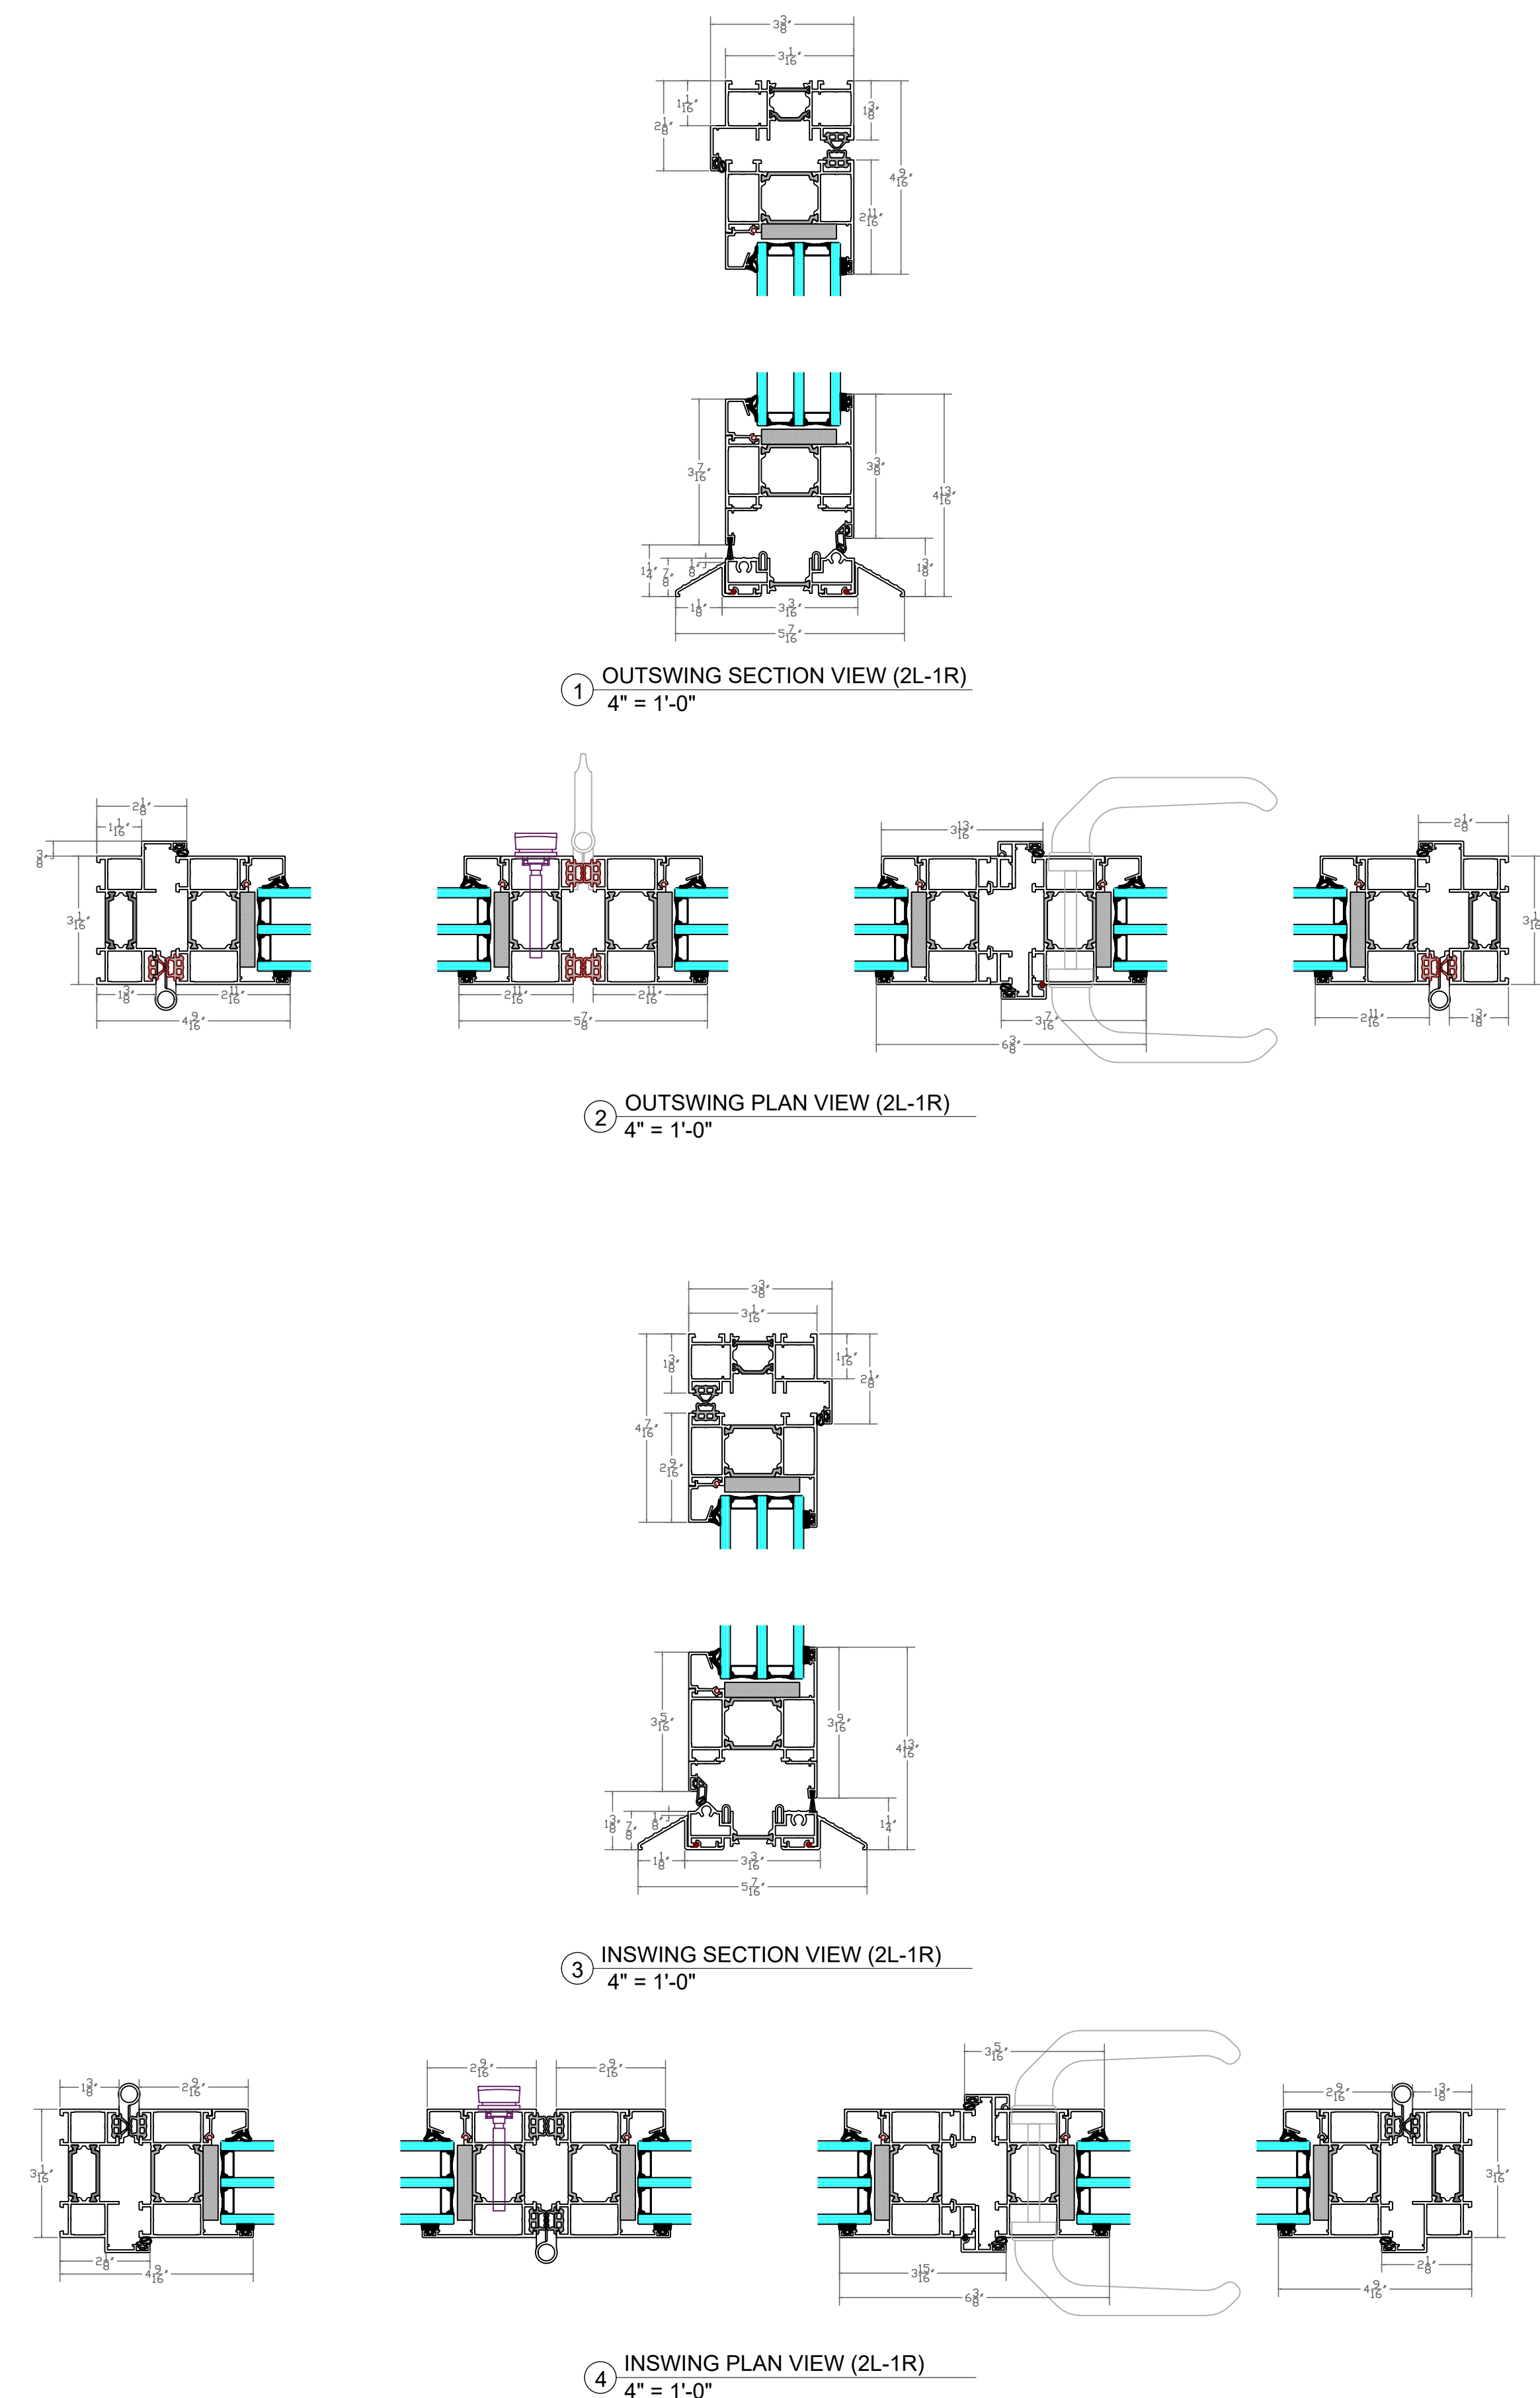

WWW.ZOLAWINDOWS.COM
(303) 578-0001

NOTE: DETAILS PROVIDED FOR EXPLANATION ONLY,
ARCHITECT AND ENGINEER OF RECORD TO
DEVELOP PROJECT SPECIFIC DETAILS.
ZOLA RESERVES RIGHTS TO MAKE TECHNICAL
CHANGES AND UPDATES WHICH MAY NOT BE
REFLECTED IN DRAWINGS

[illegible]

THERMO ALU DOOR DETAILS

BREEZE PANEL DOORS

Project number

Date	January 2026
------	--------------

Drawn by	
----------	--

Checked by	
------------	--

A104

Scale

As indicated	
--------------	--

Customized installation details by project architect or waterproofing consultant are required for a successful installation.