



ELEVATIONS


COMMON CONFIGURATIONS:

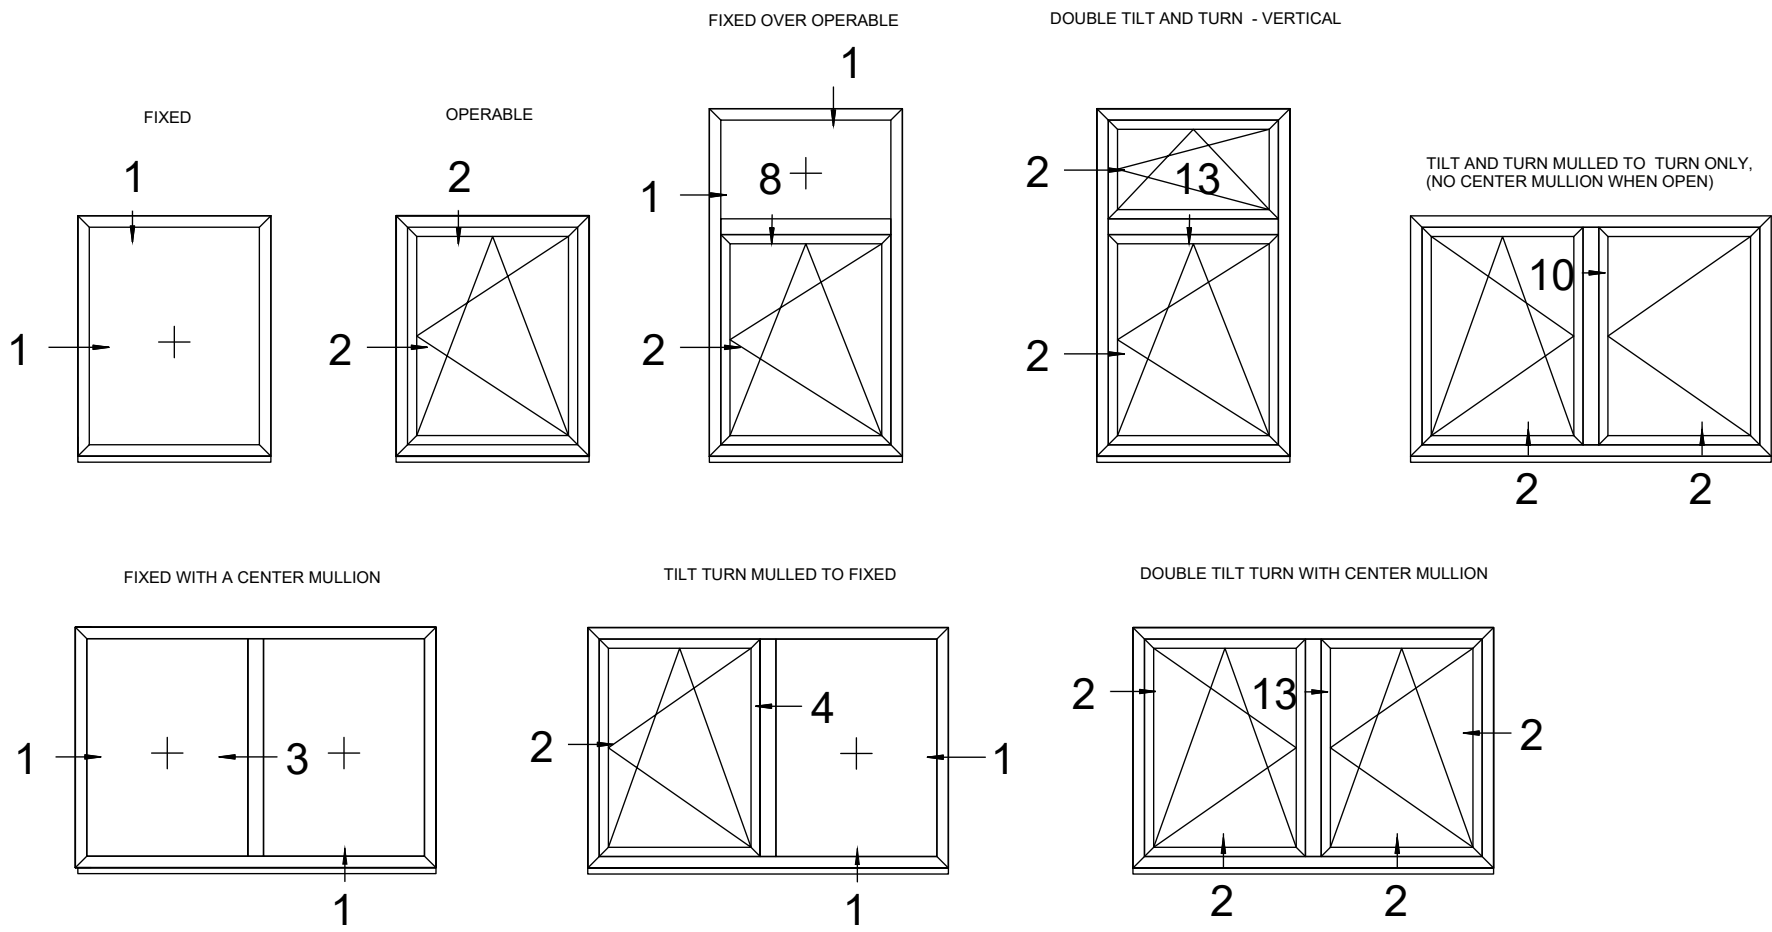

SWING AND DIVIDER OPTIONS:


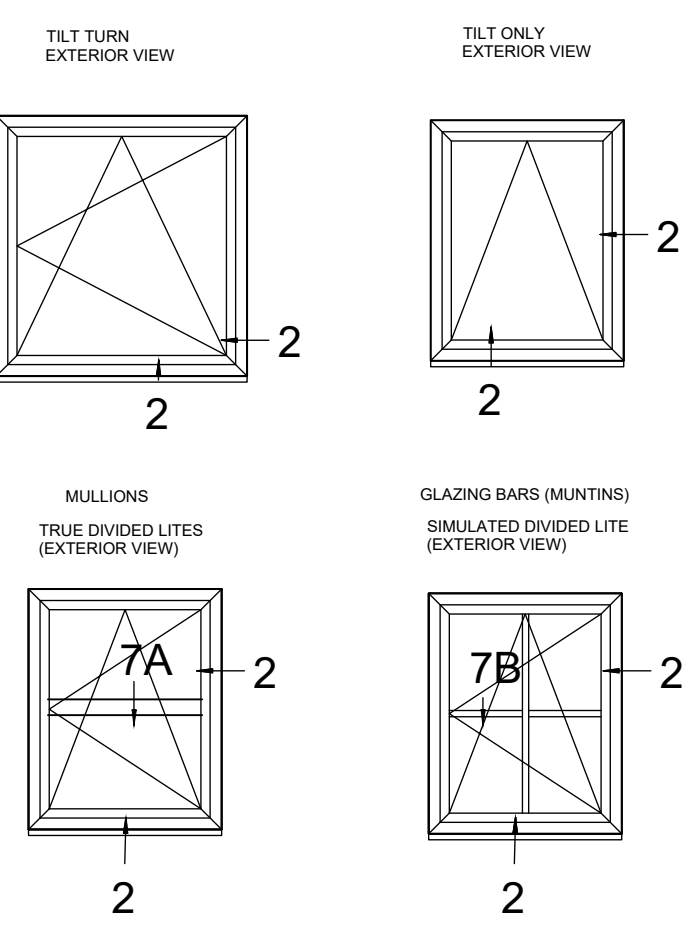


SIZING:

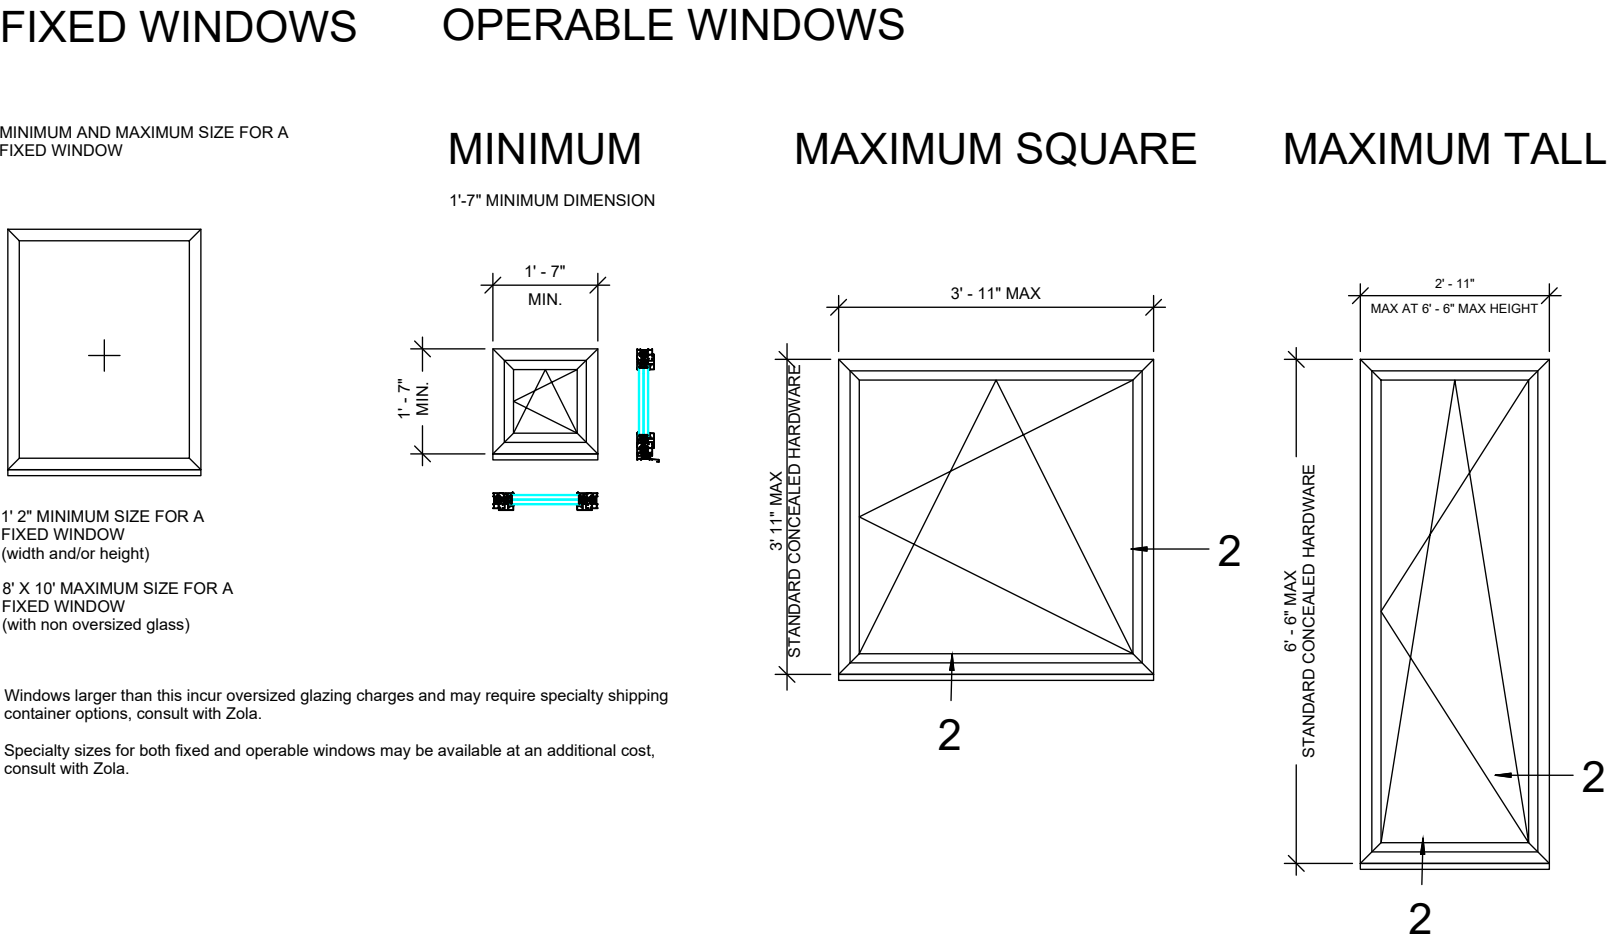


A ELEVATIONS - ZOLA CLASSIC PLUS ALU75
NOT TO SCALE


DETAILS

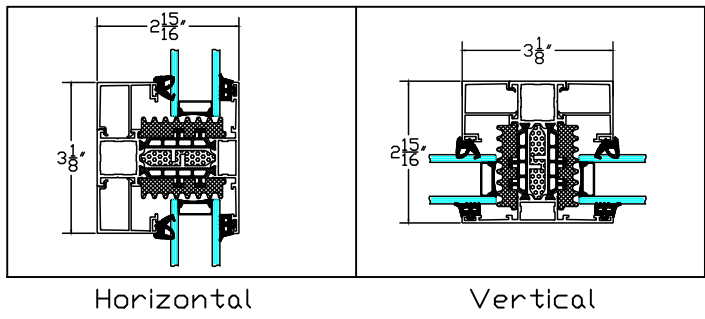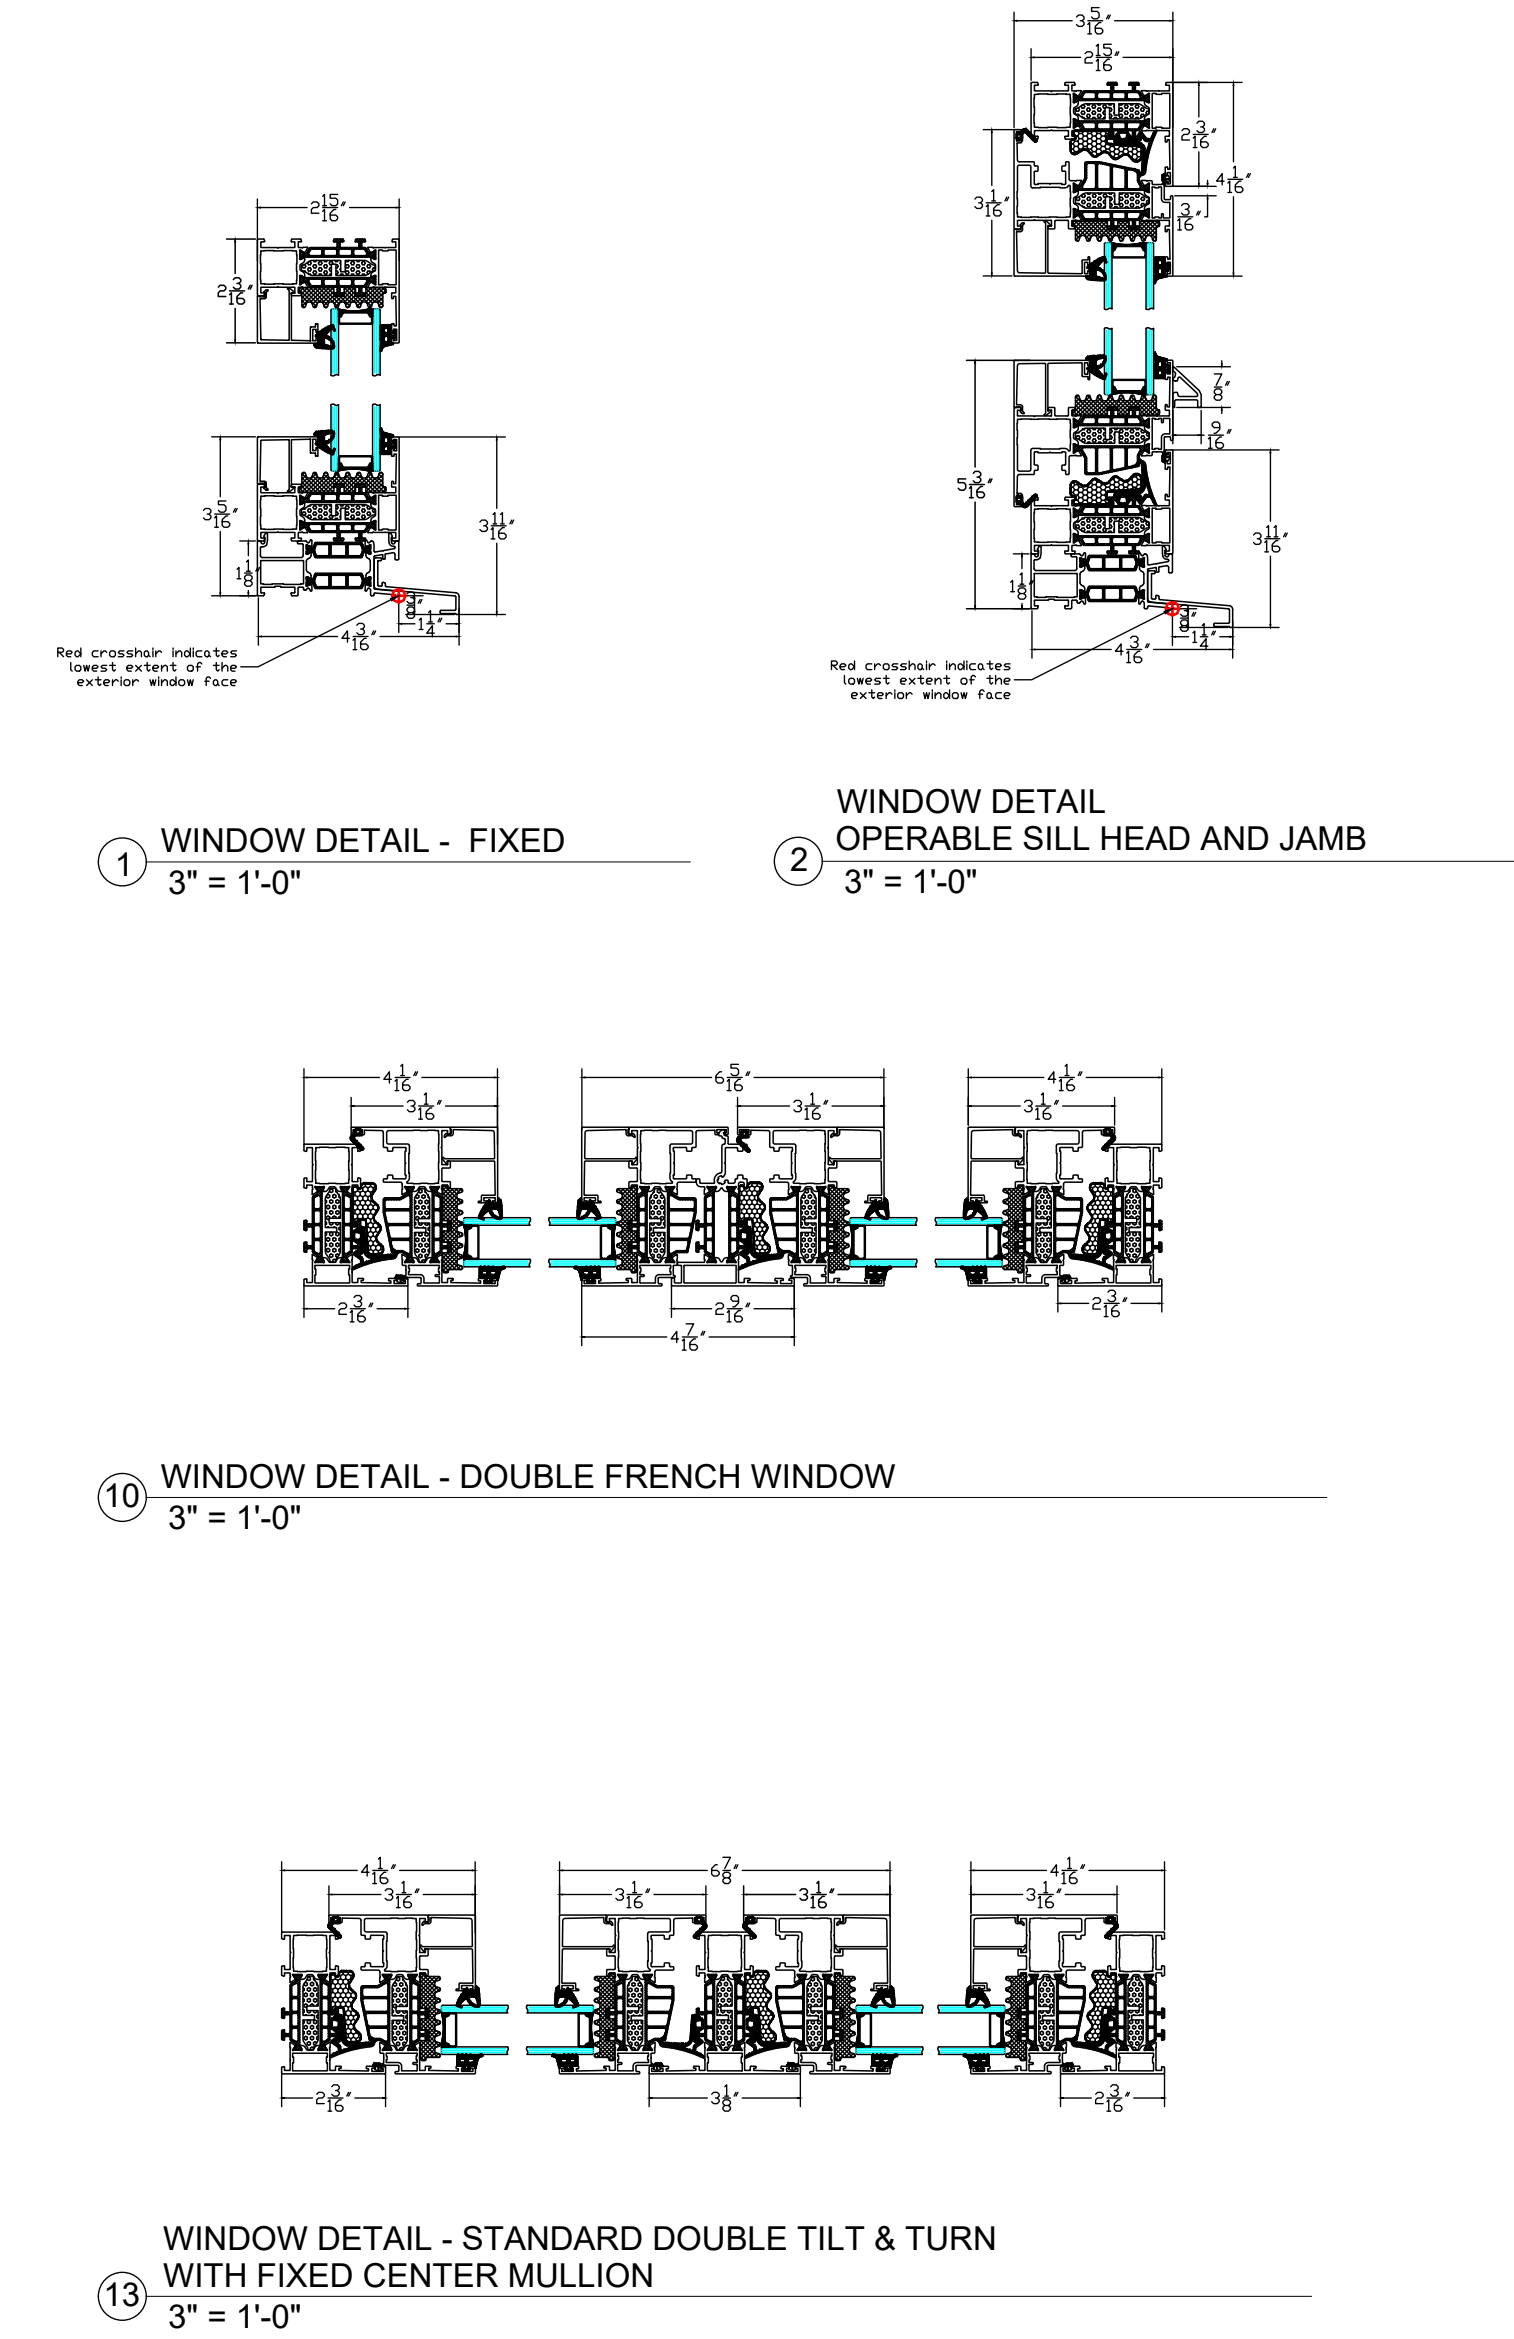


3 WINDOW DETAIL - FACTORY MULLED
FIXED TO FIXED
3" = 1'-0"

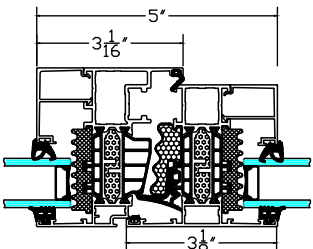


4 WINDOW DETAIL - TILT TURN MULLED
TO FIXED
3" = 1'-0"

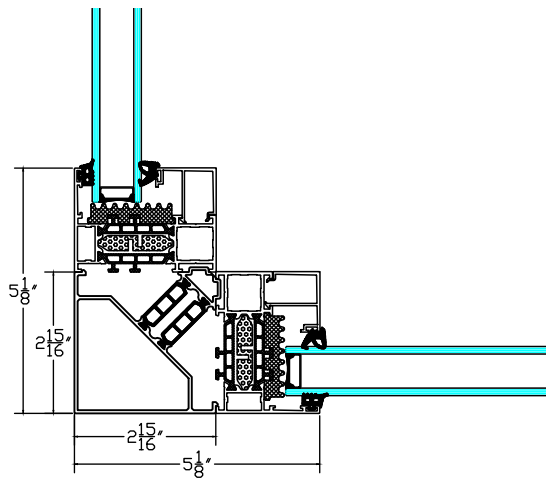


5 POSTED CORNER WITH FIXED
WINDOWS
3" = 1'-0"

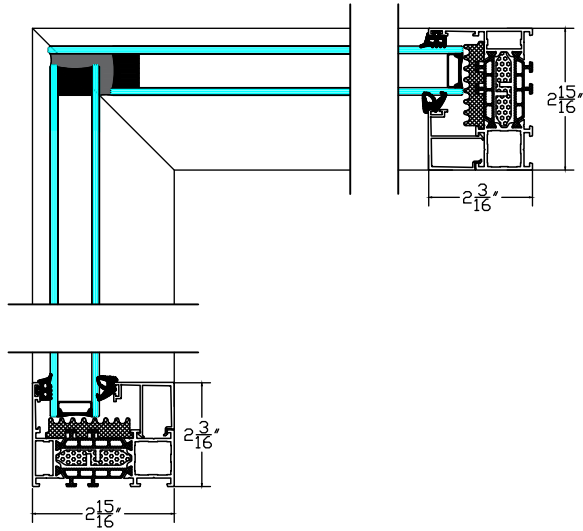


6 BUTT GLAZED CORNER
3" = 1'-0"

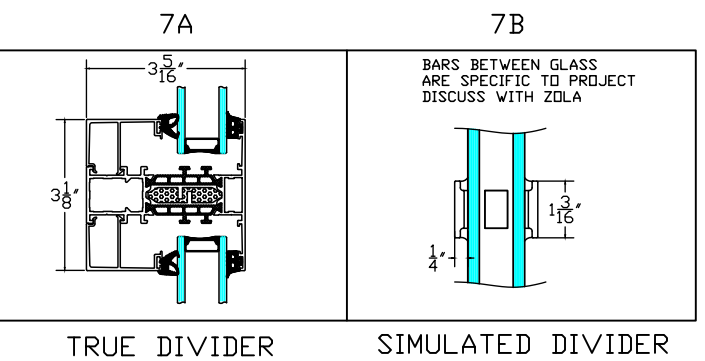


7 WINDOW DETAIL- DIVIDED LITES
3" = 1'-0"

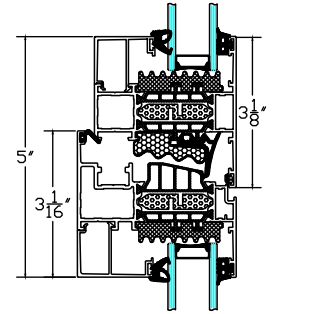


8 WINDOW DETAIL
FIXED OVER OPERABLE
3" = 1'-0"

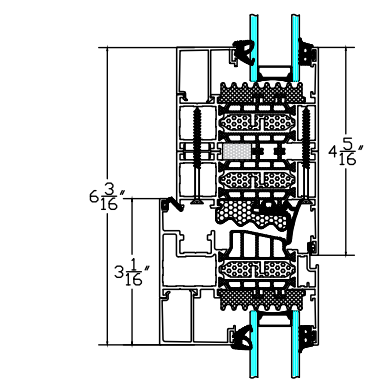


9 WINDOW DETAIL
FIXED OVER OPERABLE SITE MULLED
3" = 1'-0"

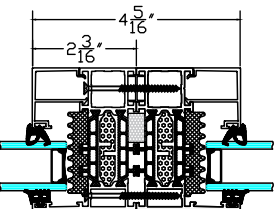


11 WINDOW DETAIL - FIXED SITE MULLED
TO FIXED
3" = 1'-0"

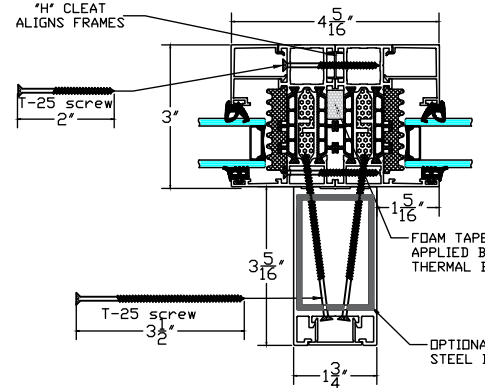

12 WINDOW DETAIL - FIXED SITE MULLED
TO FIXED WITH REINFORCEMENT
3" = 1'-0"

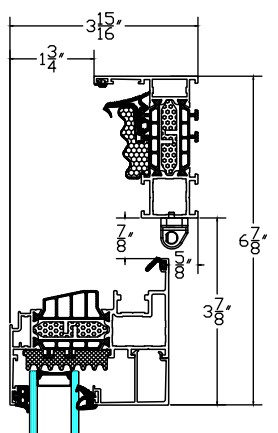


14 WINDOW DETAIL - OPERABLE SASH WITH
EXPOSED HINGES, OPEN TO 90 DEGREES
3" = 1'-0"

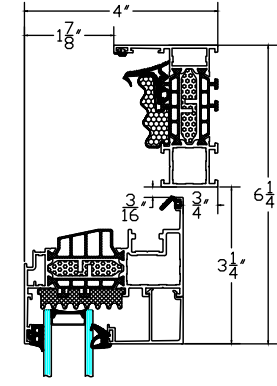


15 WINDOW DETAIL - OPERABLE SASH WITH
CONCEALED HINGES, OPEN TO 90 DEGREES
3" = 1'-0"

EGRESS DIMENSIONS

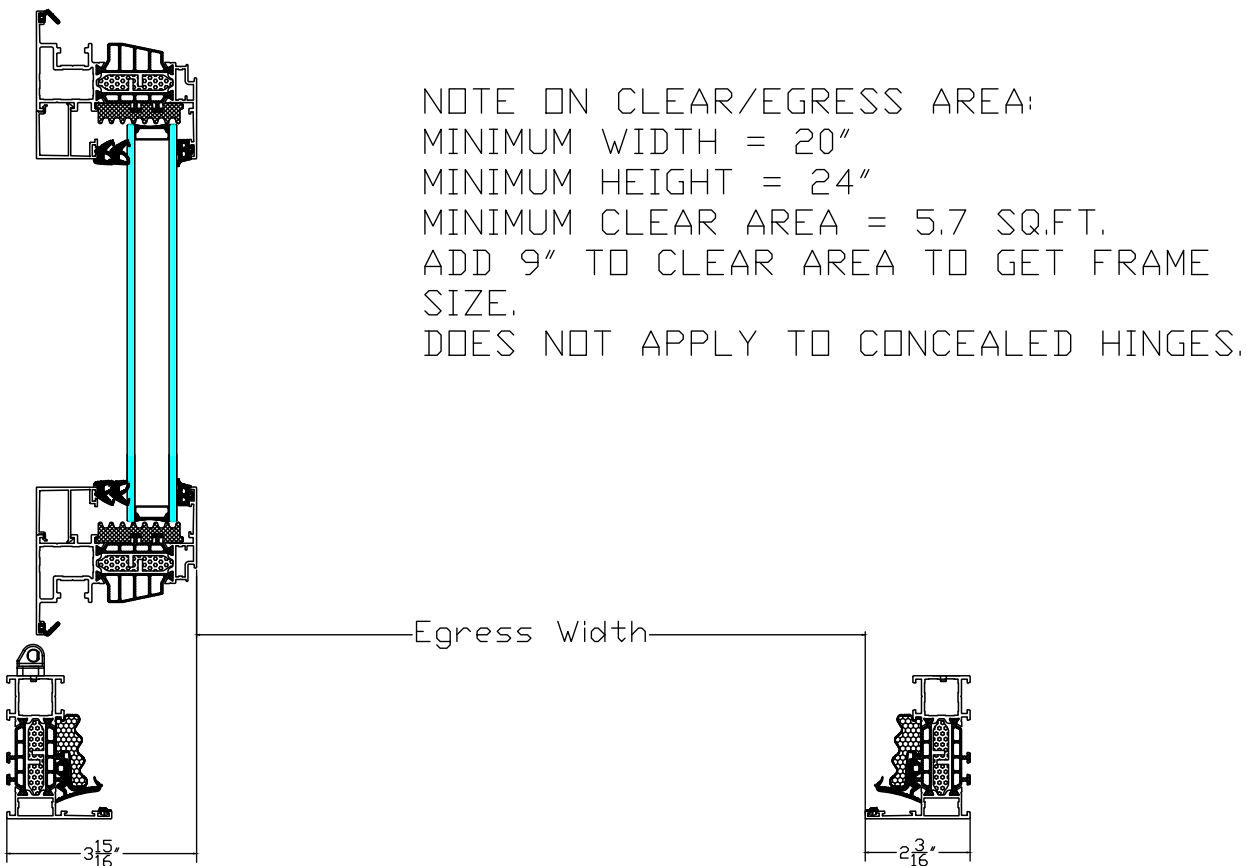

16 EGRESS DETAILS
NOT TO SCALE

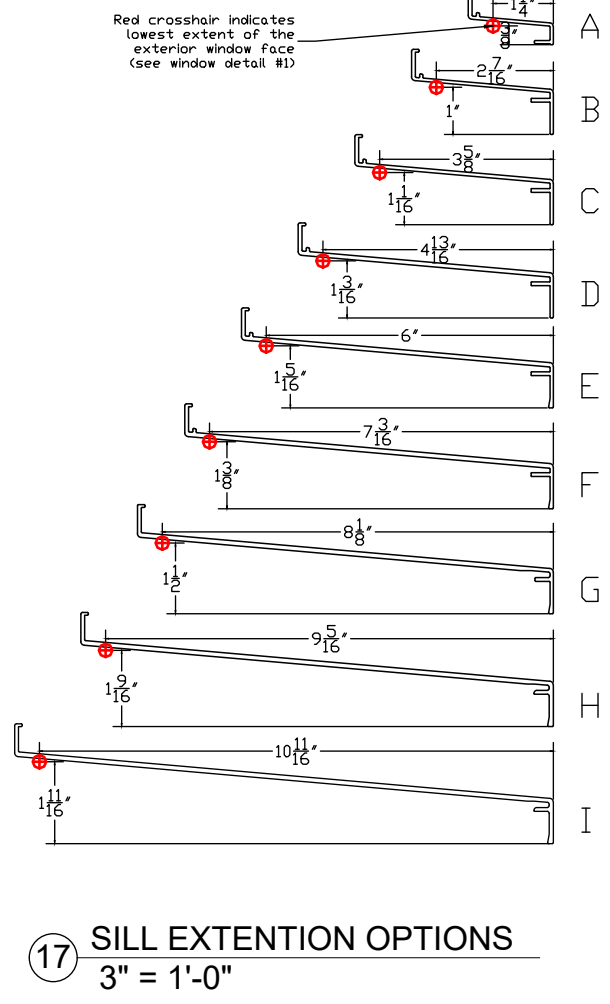

17 SILL EXTENTION OPTIONS
3" = 1'-0"



WWW.ZOLAWINDOWS.COM
(303) 578-0001

NOTE: DETAILS PROVIDED FOR EXPLANATION ONLY.
ARCHITECT AND ENGINEER OF RECORD TO
DEVELOP PROJECT SPECIFIC DETAILS.
ZOLA RESERVES RIGHTS TO MAKE TECHNICAL
CHANGES AND UPDATES WHICH MAY NOT BE
REFLECTED IN DRAWINGS

No.	Description	Date

CLASSIC PLUS ALU75
WINDOW DETAILS
FIXED AND TILT &
TURN

Project number	
Date	DEC 2024
Drawn by	
Checked by	

A101

Scale As indicated

Customized installation details by project architect or waterproofing consultant are required for a successful installation.