



Swing Doors


ELEVATIONS

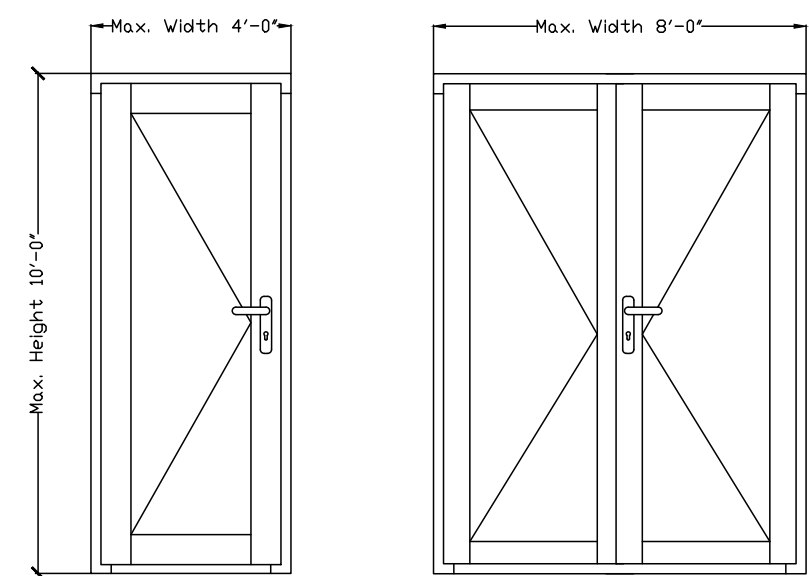

A ELEVATIONS - ENTRY DOORS
3/8" = 1'-0"

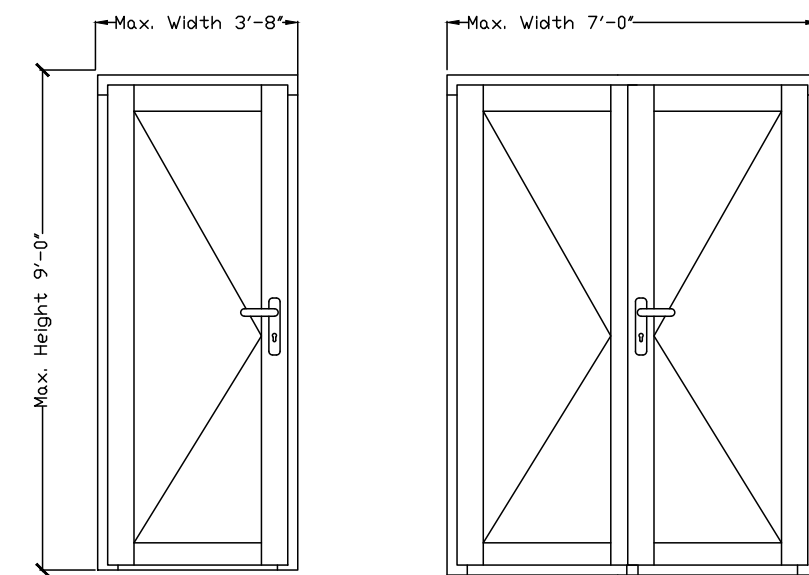


B ELEVATIONS - TERRACE DOORS
3/8" = 1'-0"

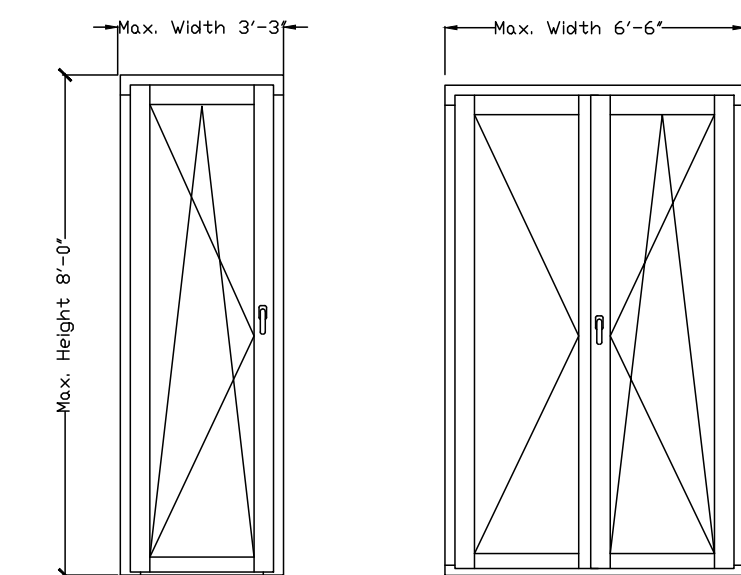


C ELEVATIONS - BALCONY DOORS
3/8" = 1'-0"


DETAILS

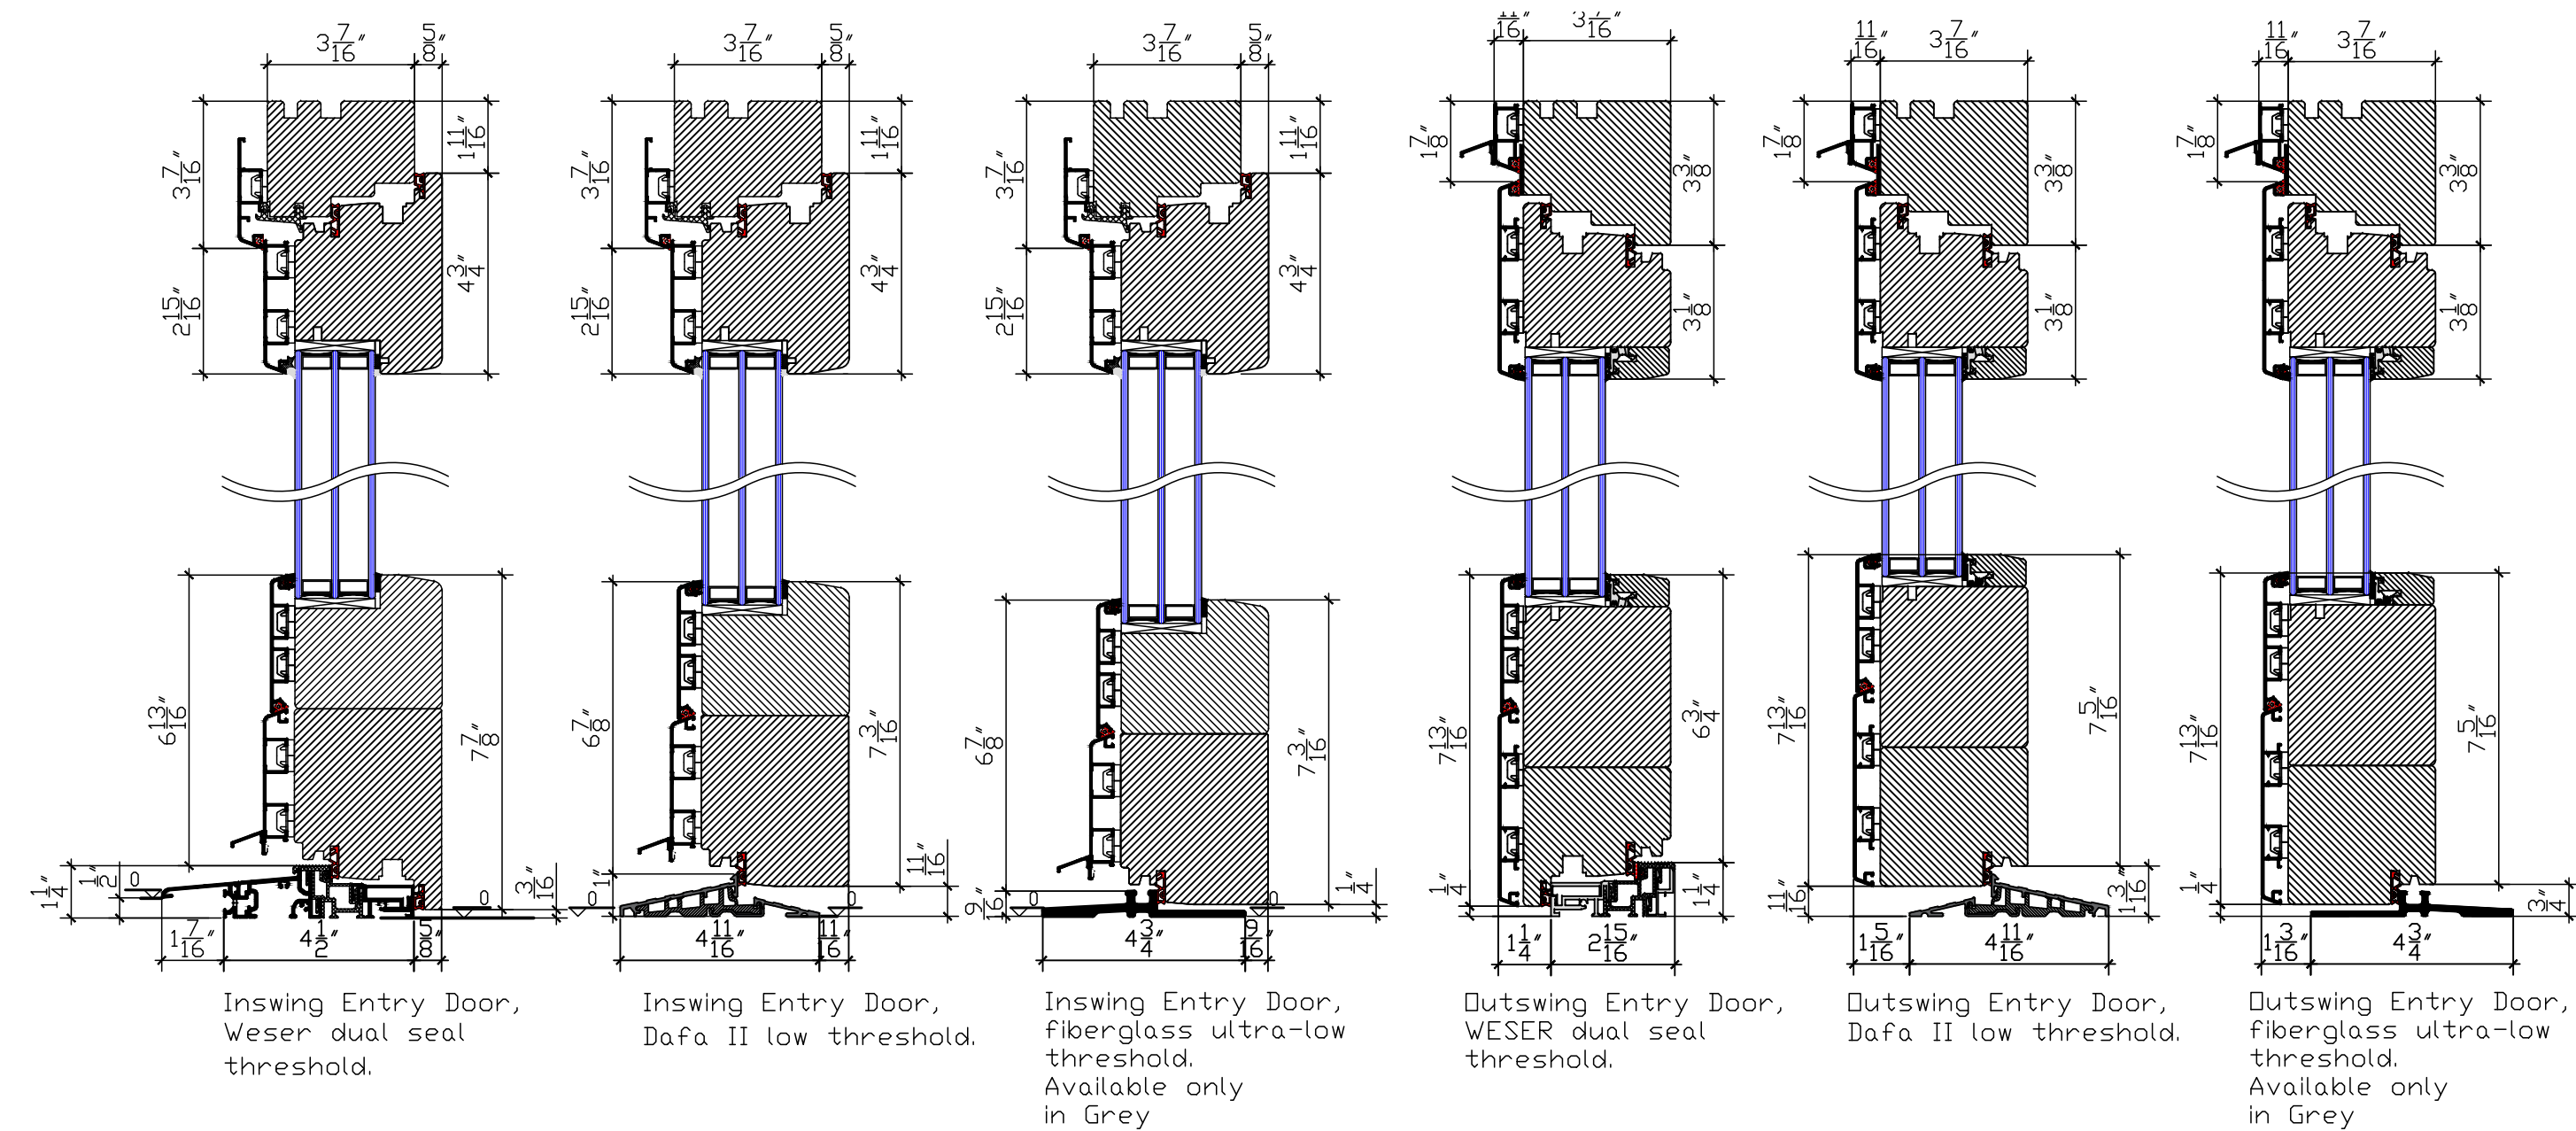

1 STANDARD ENTRY DOOR DETAILS
3" = 1'-0"

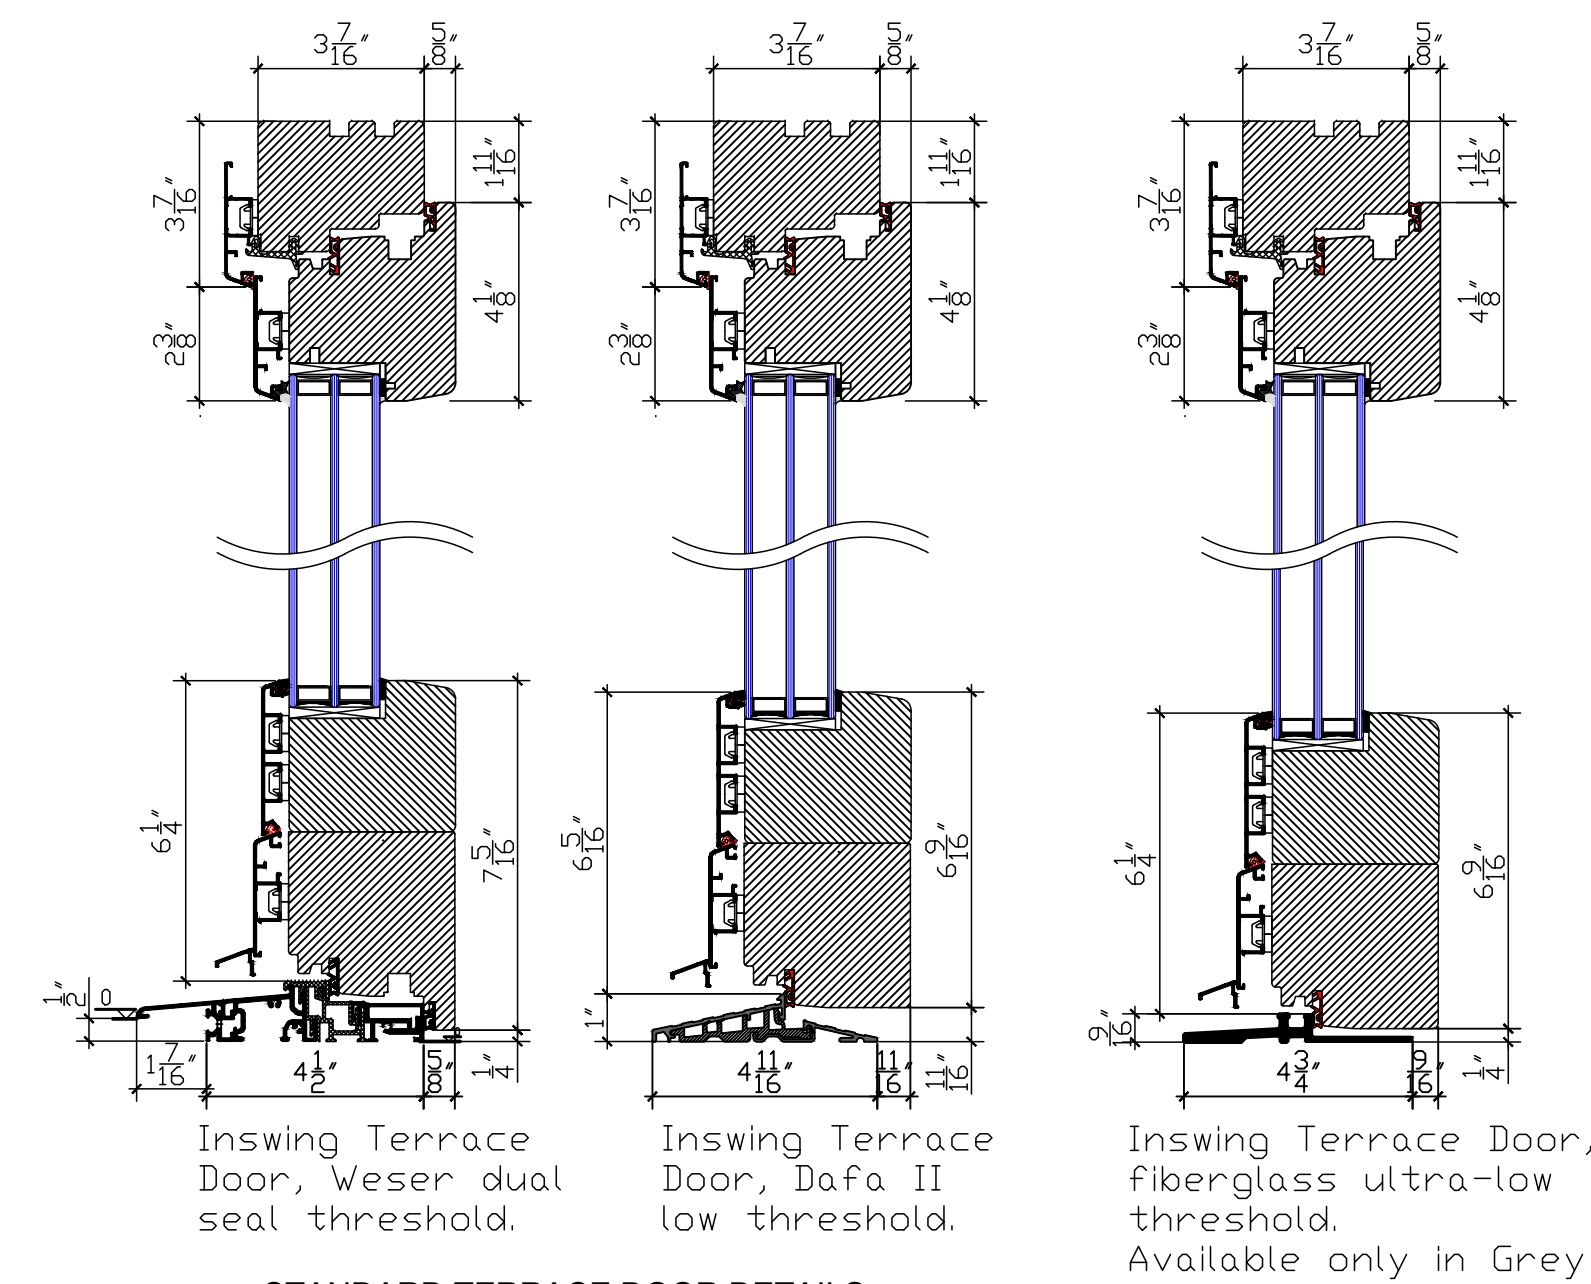


2 STANDARD TERRACE DOOR DETAILS
3" = 1'-0"

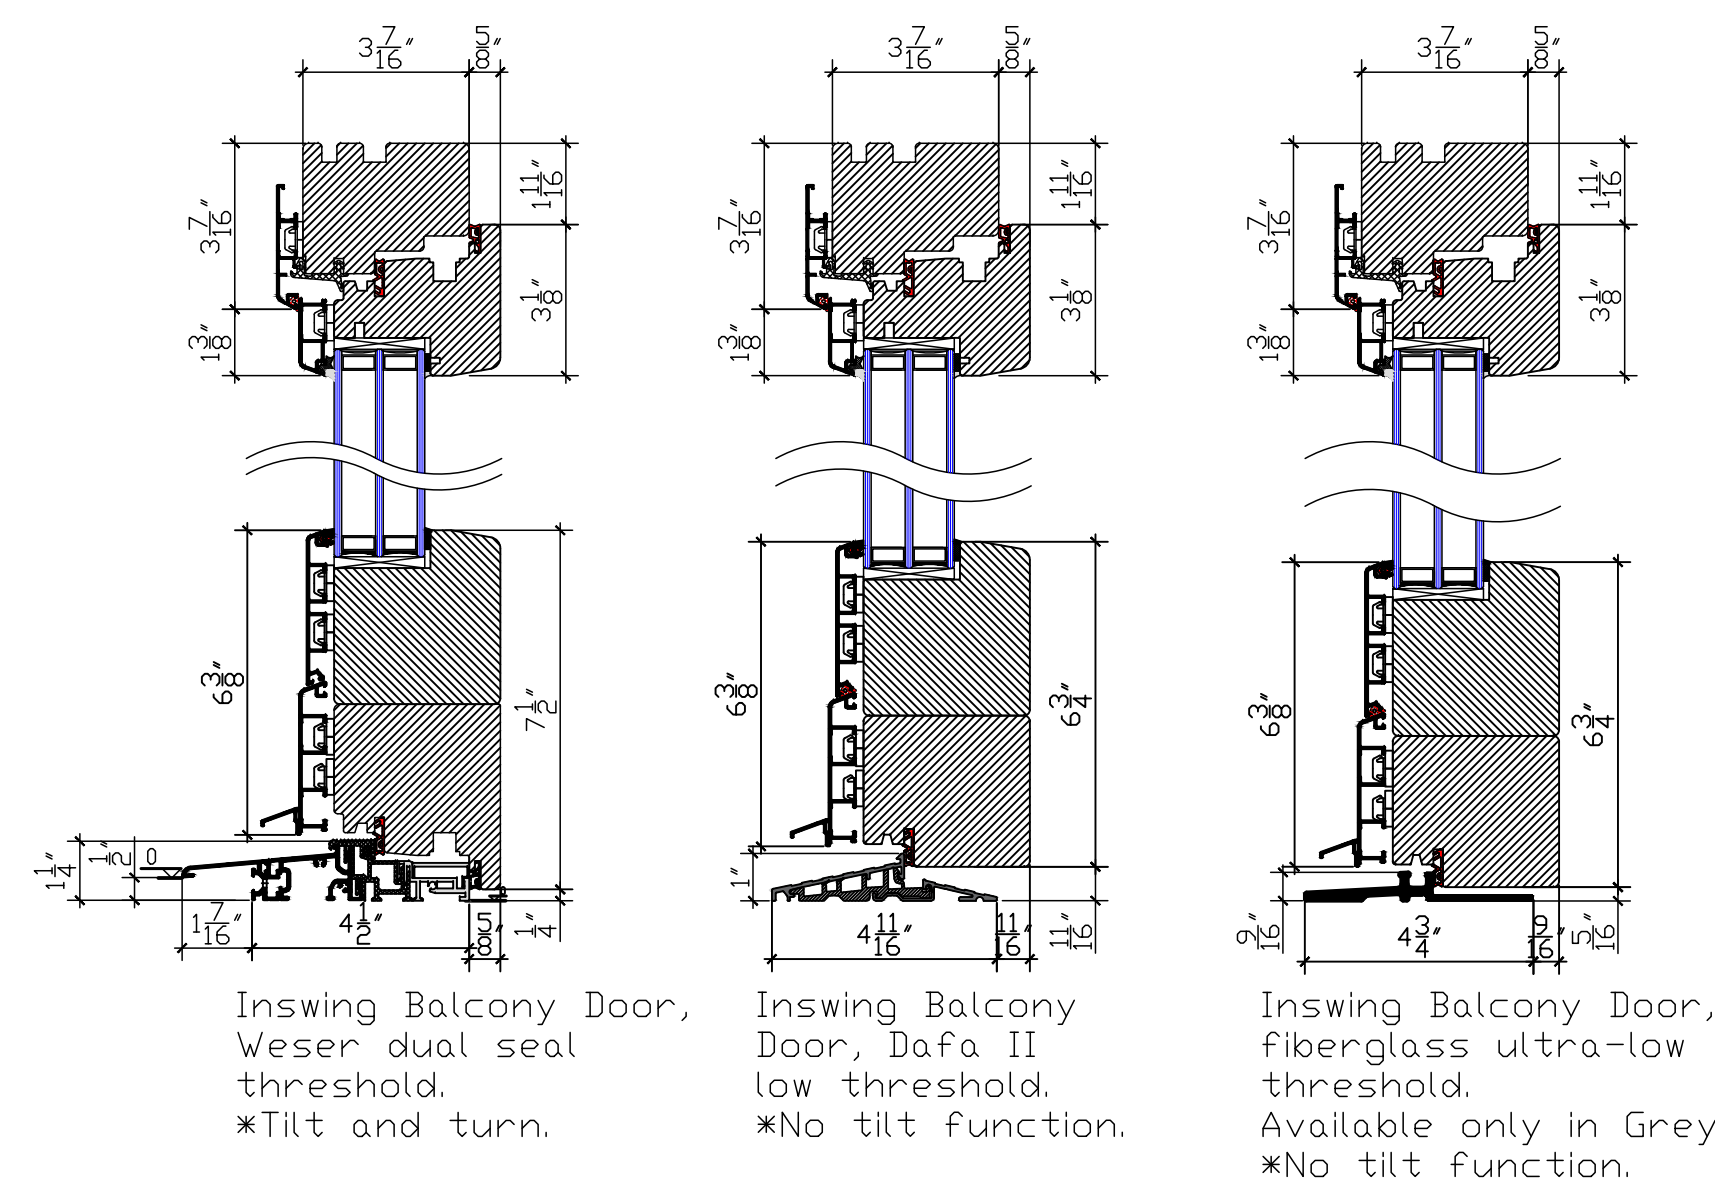


3 STANDARD BALCONY DOOR DETAILS
3" = 1'-0"

OPTIONS

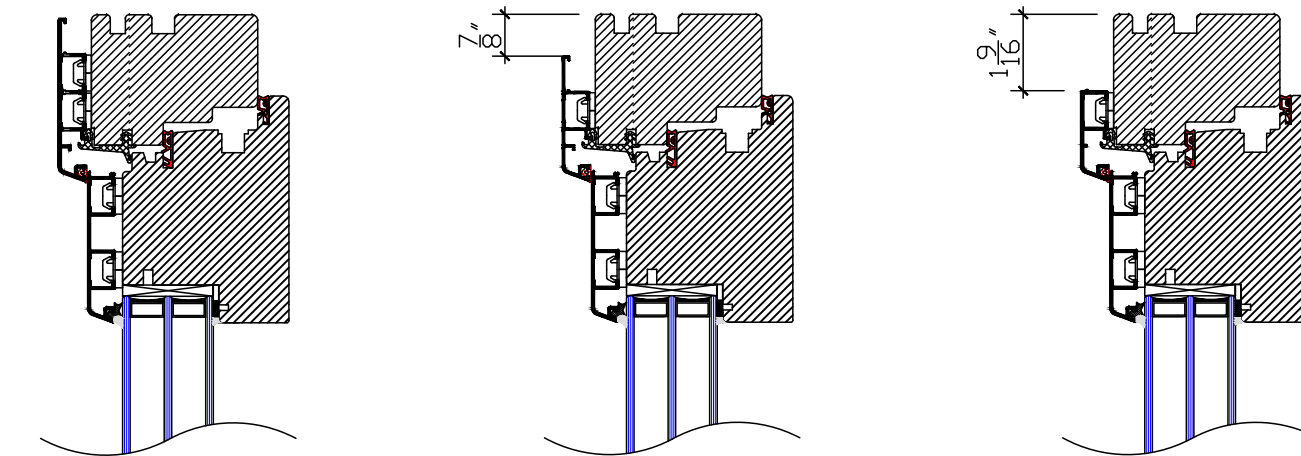

4 CLADDING LENGTH OPTIONS - CLASSIC STYLE CLADDING SHOWN
3" = 1'-0"

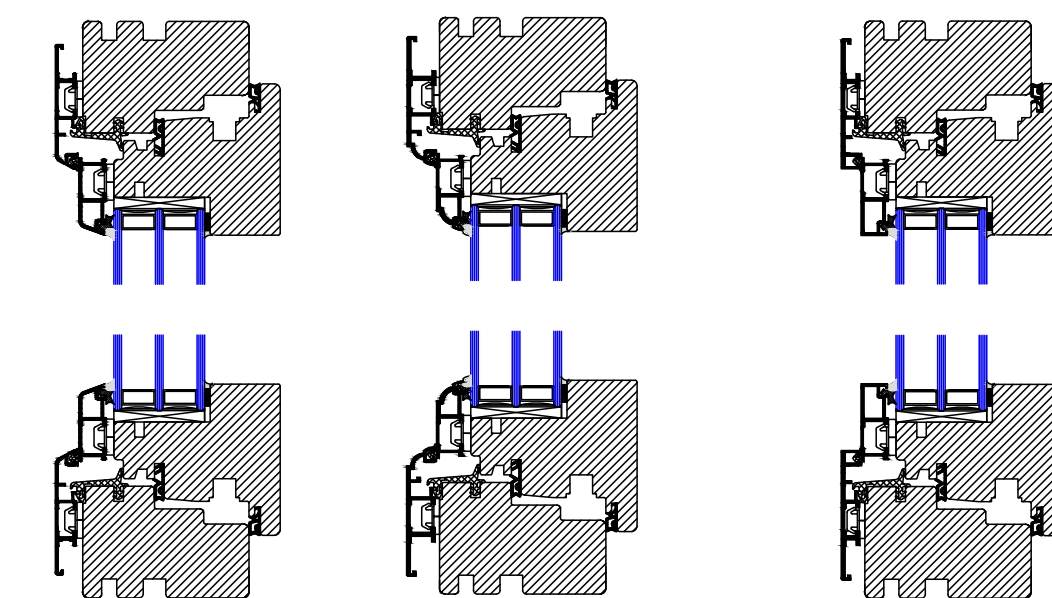

Classic Heritage Quadrat

5 CLADDING STYLE OPTIONS - SHOWN ON WINDOW DETAIL
3" = 1'-0"



6 INTERIOR SILL MILLING OPTIONS- SQUARED OR SLOPED
3" = 1'-0"



WWW.ZOLAWINDOWS.COM
(303) 578-0001


NOTE: DETAILS PROVIDED FOR EXPLANATION ONLY.
ARCHITECT AND ENGINEER OF RECORD TO
DEVELOP PROJECT SPECIFIC DETAILS.
ZOLA RESERVES RIGHTS TO MAKE TECHNICAL
CHANGES AND UPDATES WHICH MAY NOT BE
REFLECTED IN DRAWINGS

No.	Description	Date

THERMO CLAD DOOR DETAILS	
ENTRY, TERRACE, BALCONY	
Project number	
Date	JAN 2026
Drawn by	
Checked by	
A101	
Scale	AS INDICATED

Customized installation details by project architect or waterproofing consultant are required for a successful installation.

ELEVATIONS

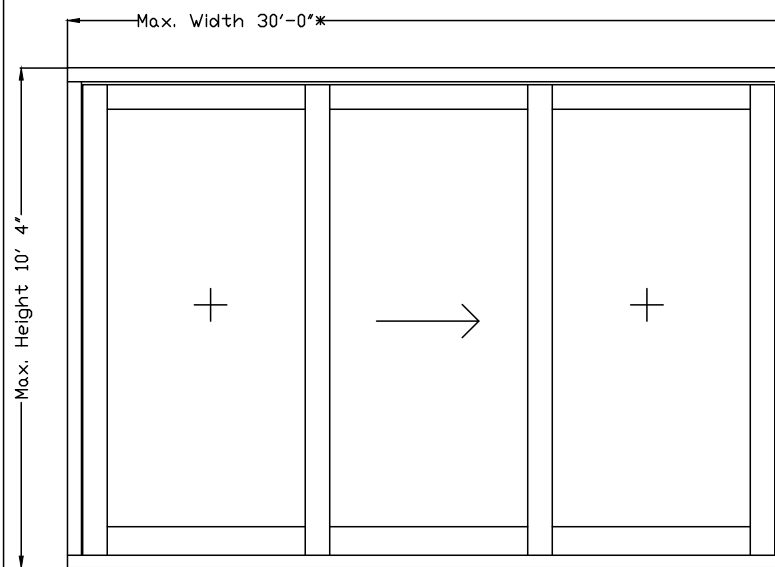


(A) ELEVATIONS - LIFT-SLIDE DOORS
3/8" = 1'-0"




(B) ELEVATIONS - TRIPLE LIFT-SLIDE DOORS
3/8" = 1'-0"

The image contains two technical drawings of a lift slide head and threshold detail. The left drawing is labeled 'LIFT SLIDE HEAD AND THRESHOLD DETAIL, SHOWING ACTIVE SASH' and the right drawing is labeled 'LIFT SLIDE HEAD AND THRESHOLD DETAIL, SHOWING PASSIVE SASH'. Both drawings show a cross-section of the window assembly with dimensions in feet and inches. The active sash drawing shows the sash in the open position, while the passive sash drawing shows the sash in the closed position. The drawings include dimensions for the head, threshold, and sash components, as well as the overall height and width of the assembly.


① NEW GENERATION LIFT-SLIDE DOOR DETAIL (QUADRAT CLADDING ONLY)
3" = 1'-0"

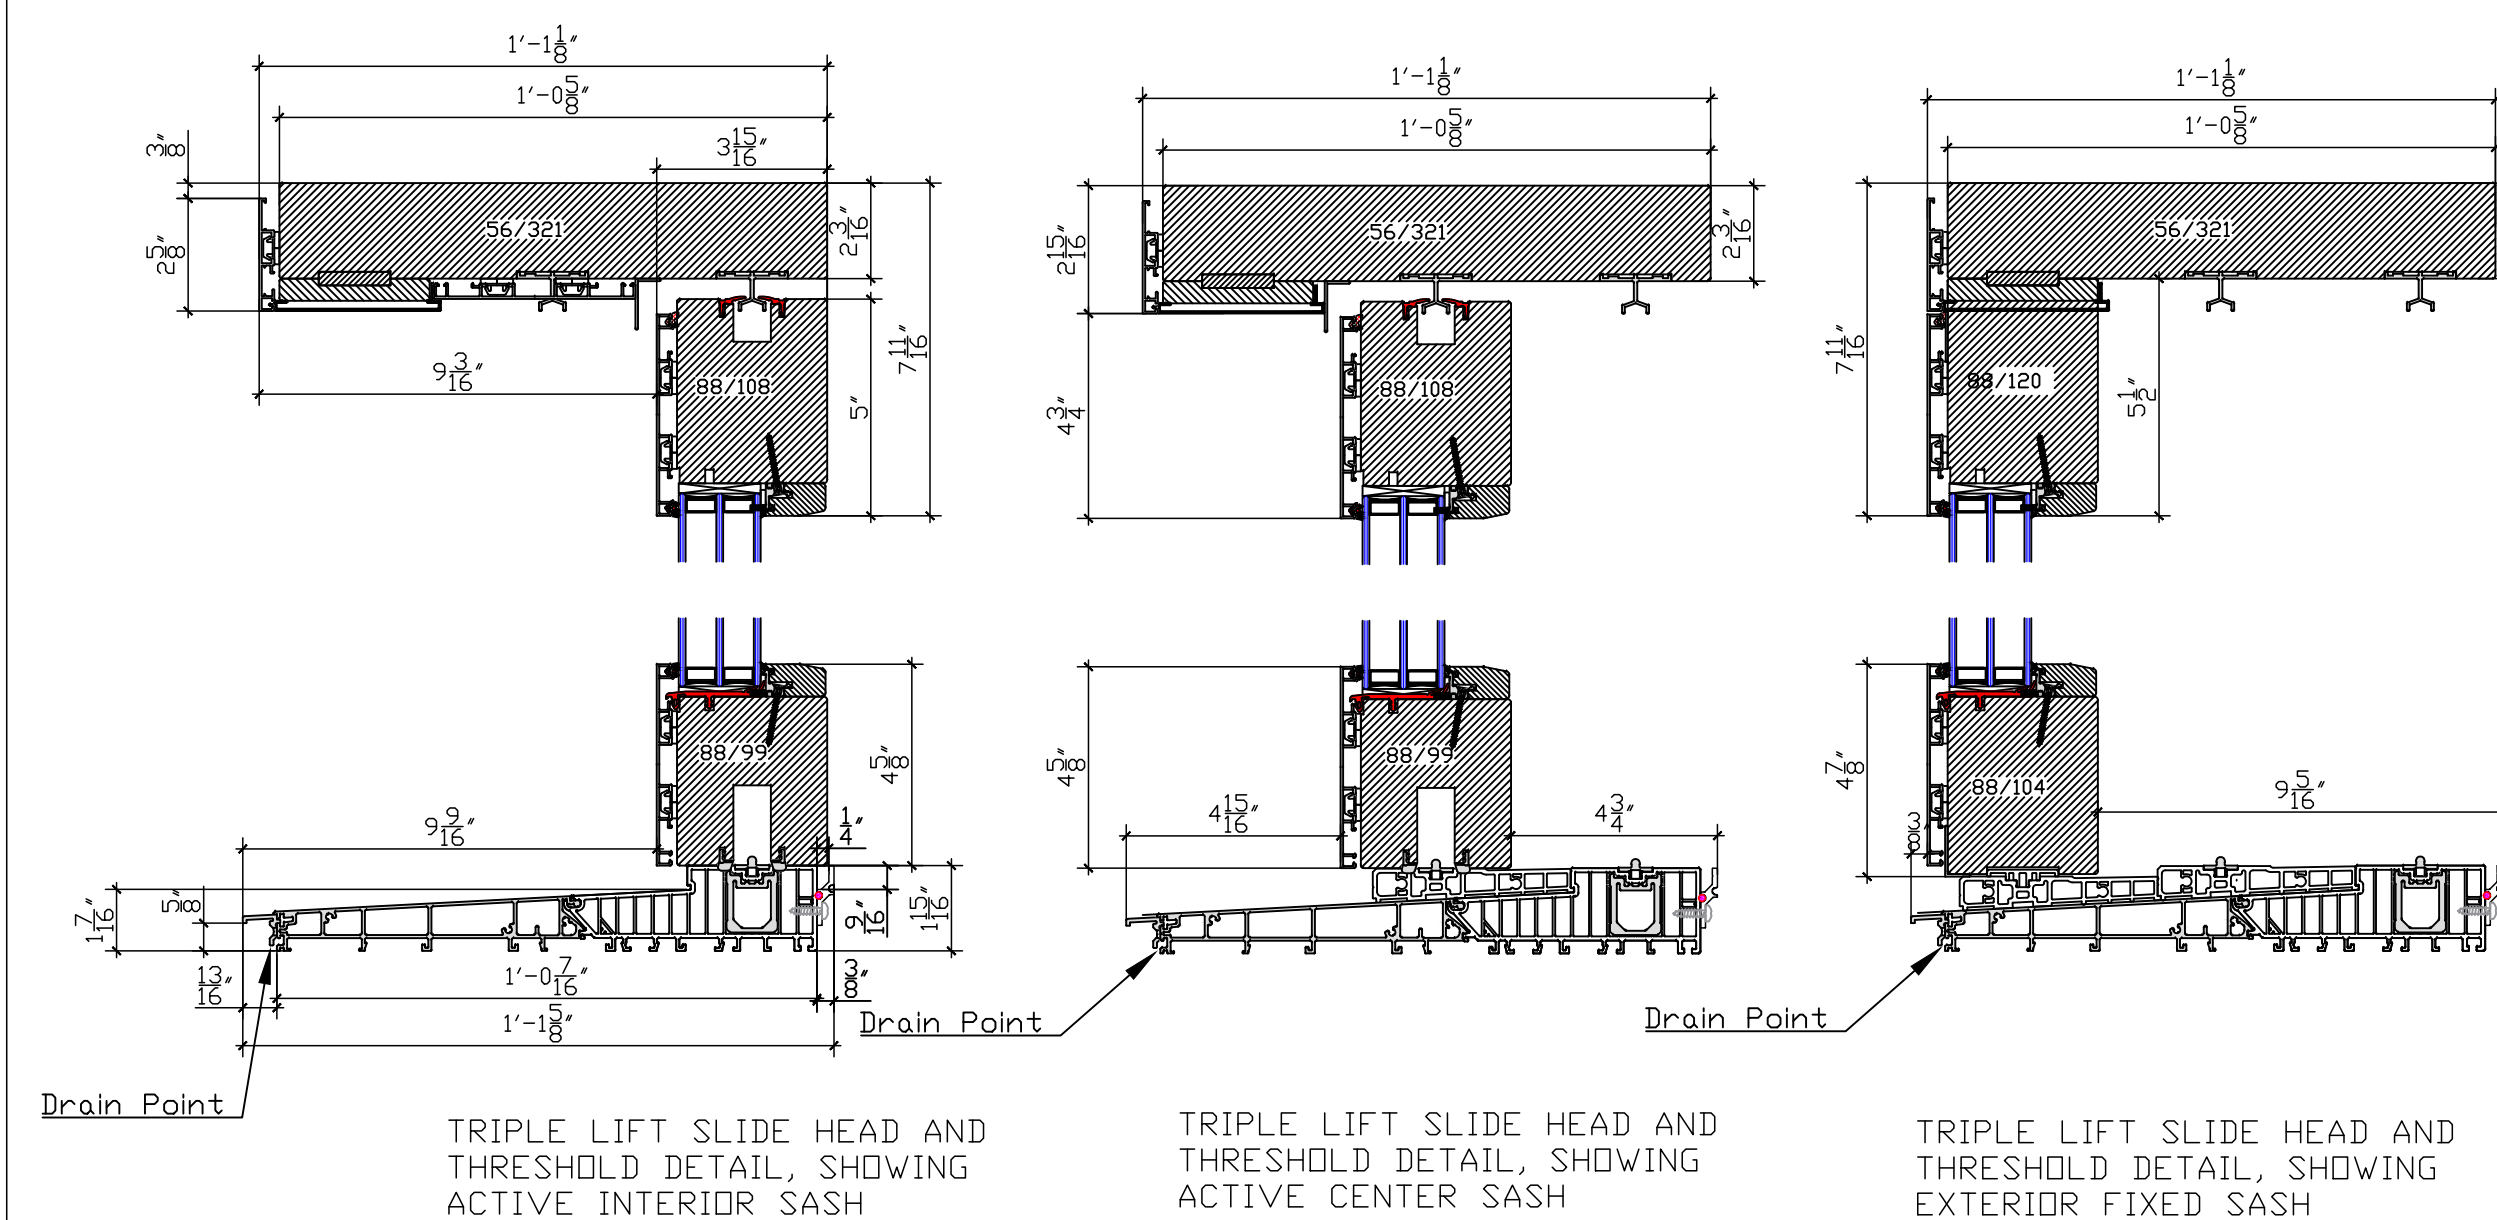


② NEW GENERATION TRIPLE LIFT-SLIDE DOOR DETAIL (QUADRAT CLADDING ONLY)
3" = 1'-0"

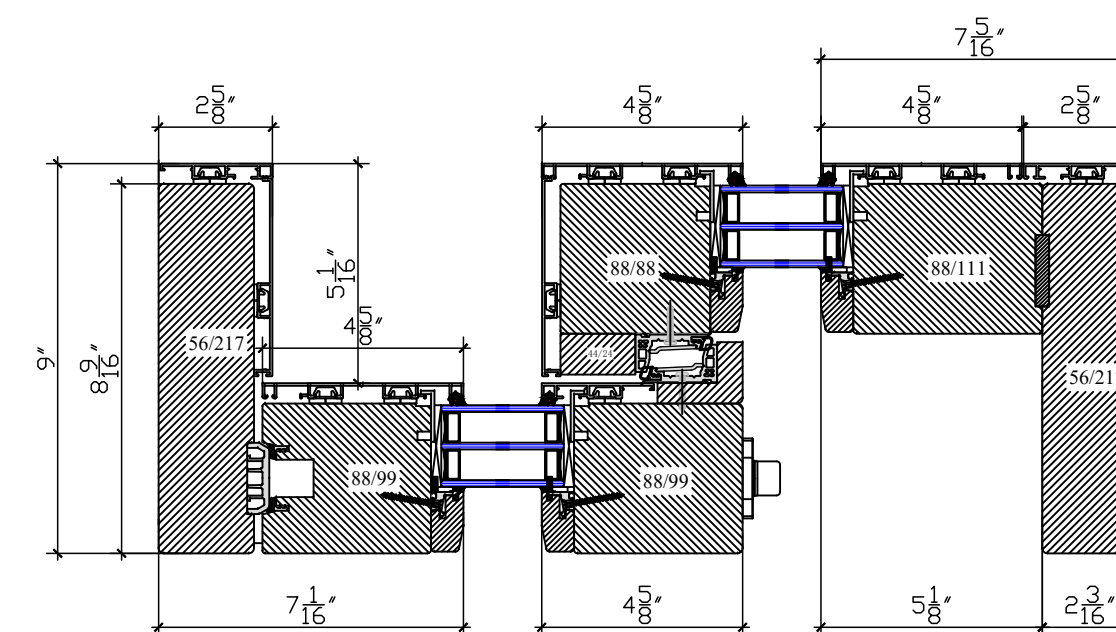

XD LIFT SLIDE PLAN SECTION

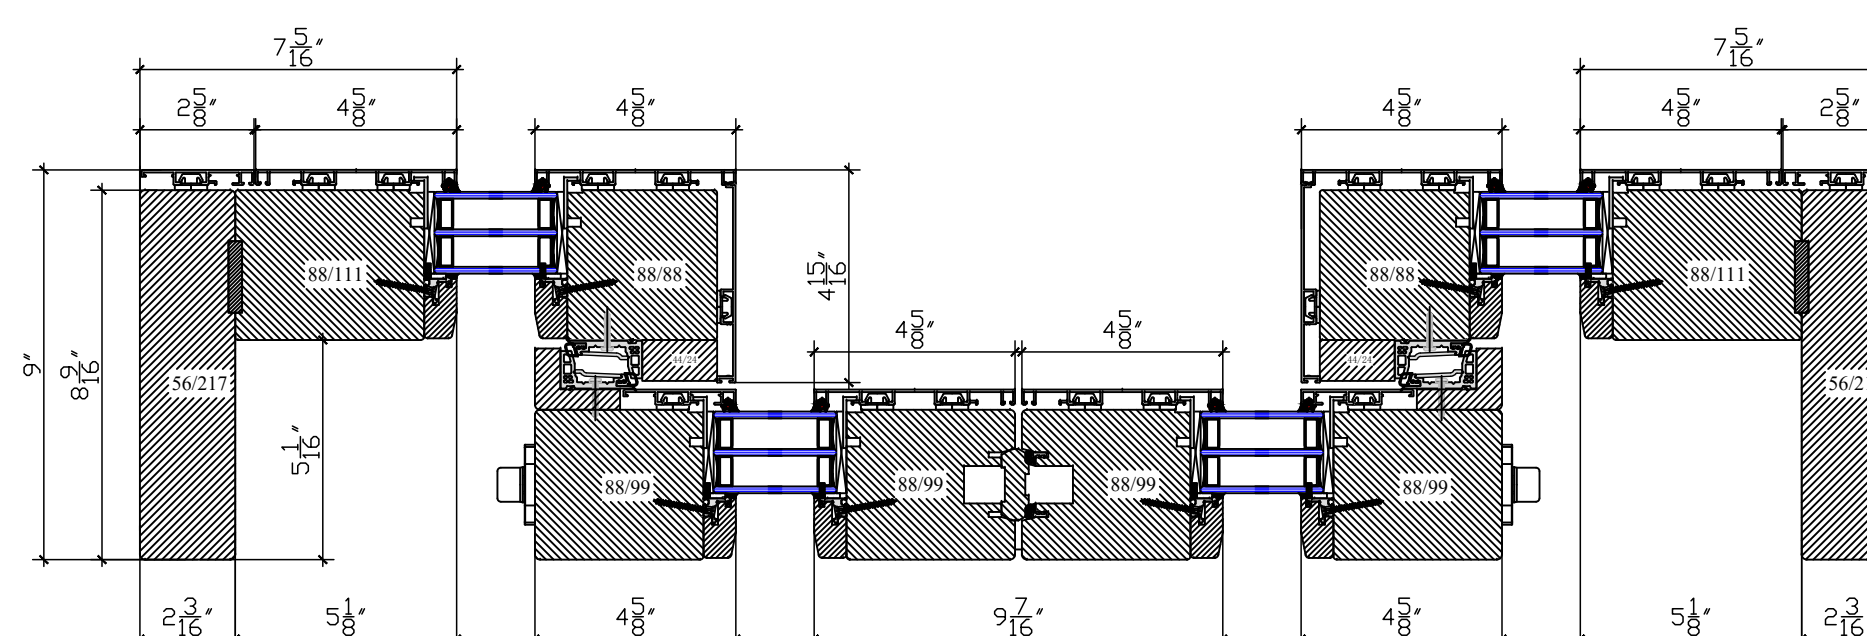


0XX0 LIFT SLIDE PLAN SECTION

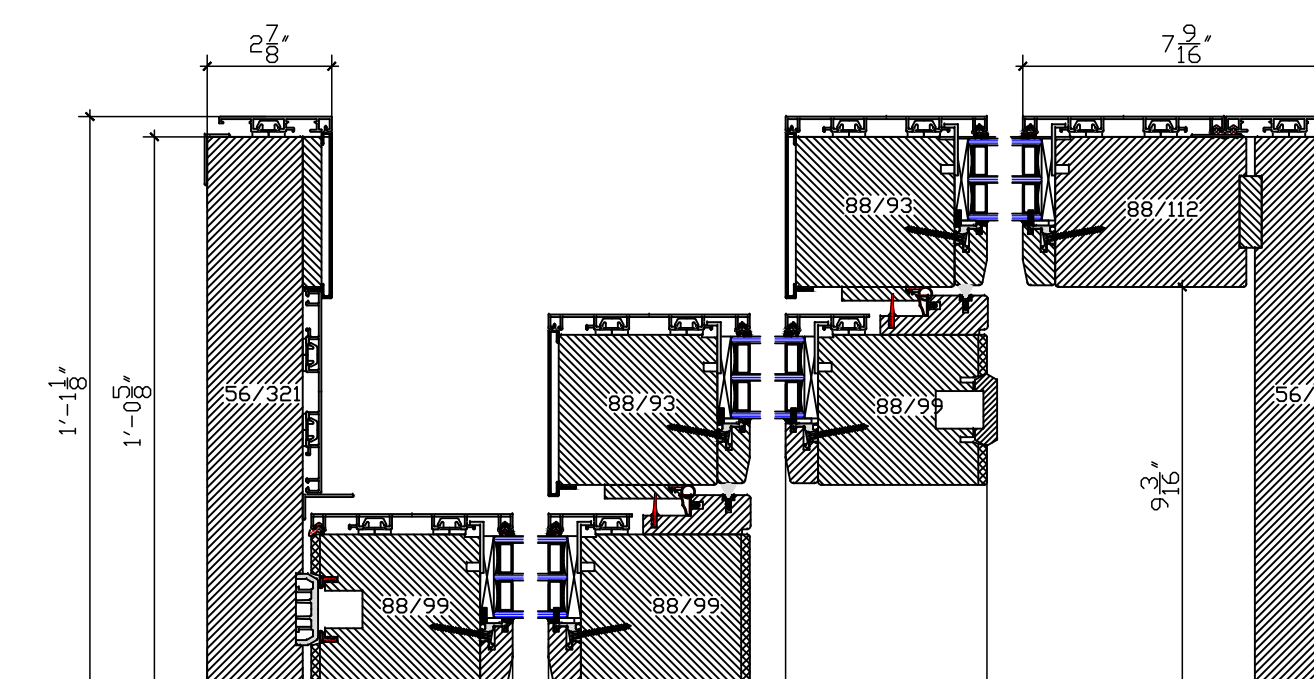

TRIPLE LIFT SLIDE PLAN SECTION

③ INTERIOR SILL MILLING OPTIONS- SQUARED OR SLOPED
3" = 1' - 0"

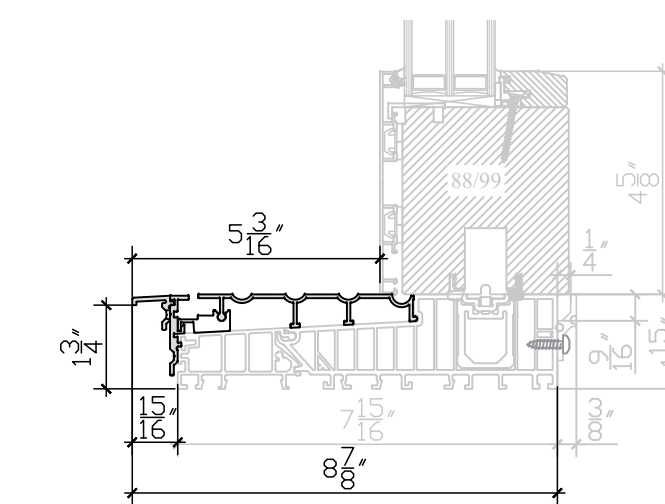

④ ADDITIONAL TREAD/THRESHOLD RISER
3" = 1' - 0"

NOTE: DETAILS PROVIDED FOR EXPLANATION ONLY,
ARCHITECT AND ENGINEER OF RECORD TO
DEVELOP PROJECT SPECIFIC DETAILS.
ZOLA RESERVES RIGHTS TO MAKE TECHNICAL
CHANGES AND UPDATES WHICH MAY NOT BE
REFLECTED IN DRAWINGS

[illegible]

THERMO CLAD
DOOR DETAILS

NEW GENERATION
LIFT SLIDE

Project number	
----------------	--

Date	JAN 2026
------	----------

Drawn by

Checked by




A102

Scale	AS INDICATED
-------	--------------



Customized installation details by project architect or waterproofing consultant are required for a successful installation.

OpenView New Generation Lift-Slide Doors

ELEVATIONS

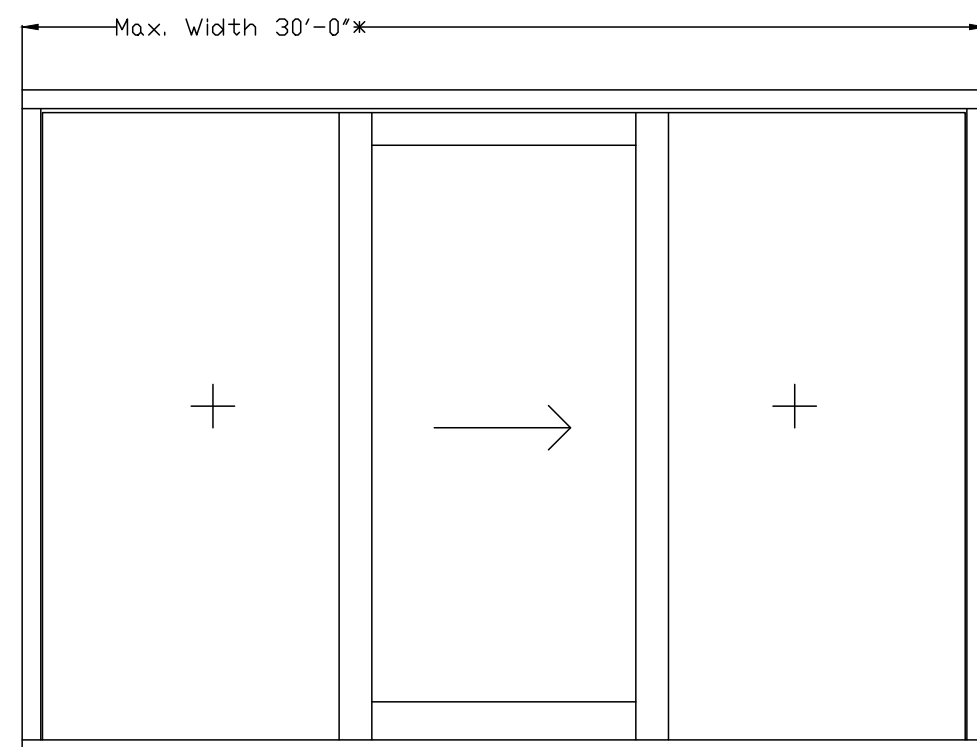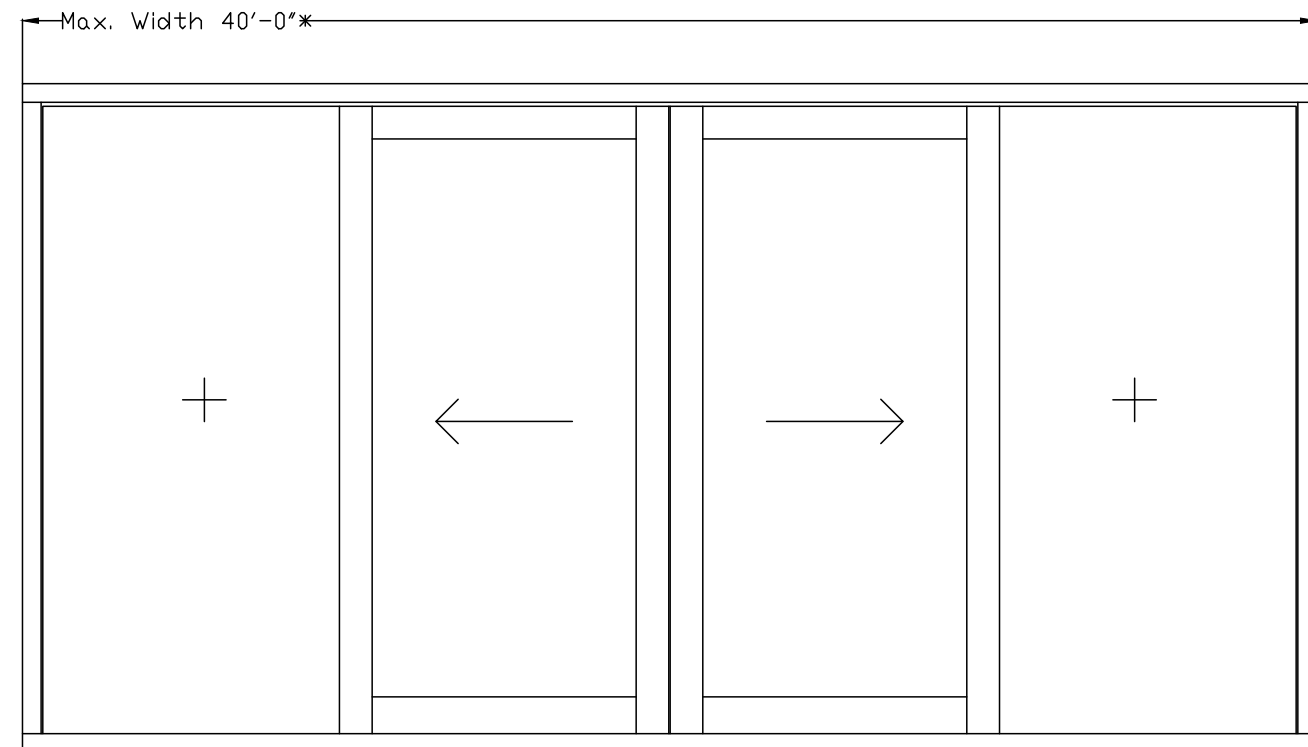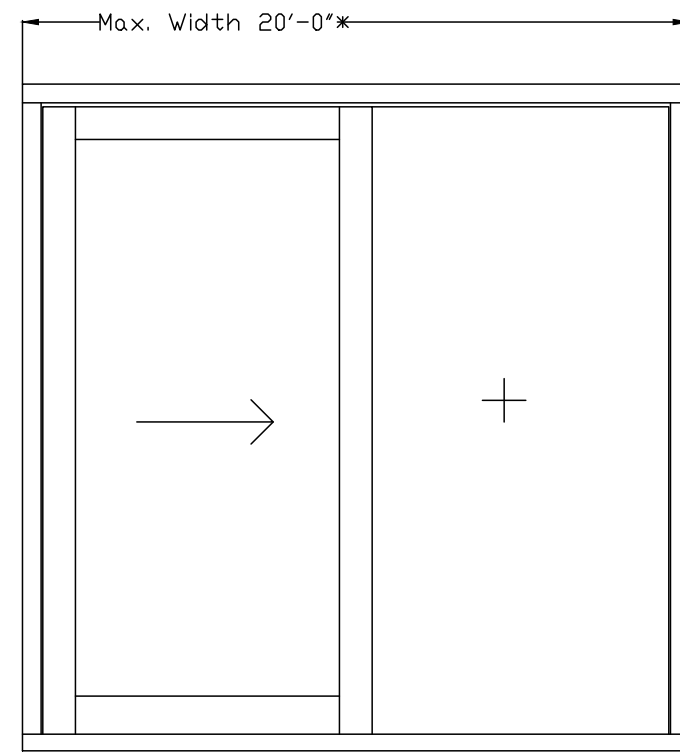

DETAILS

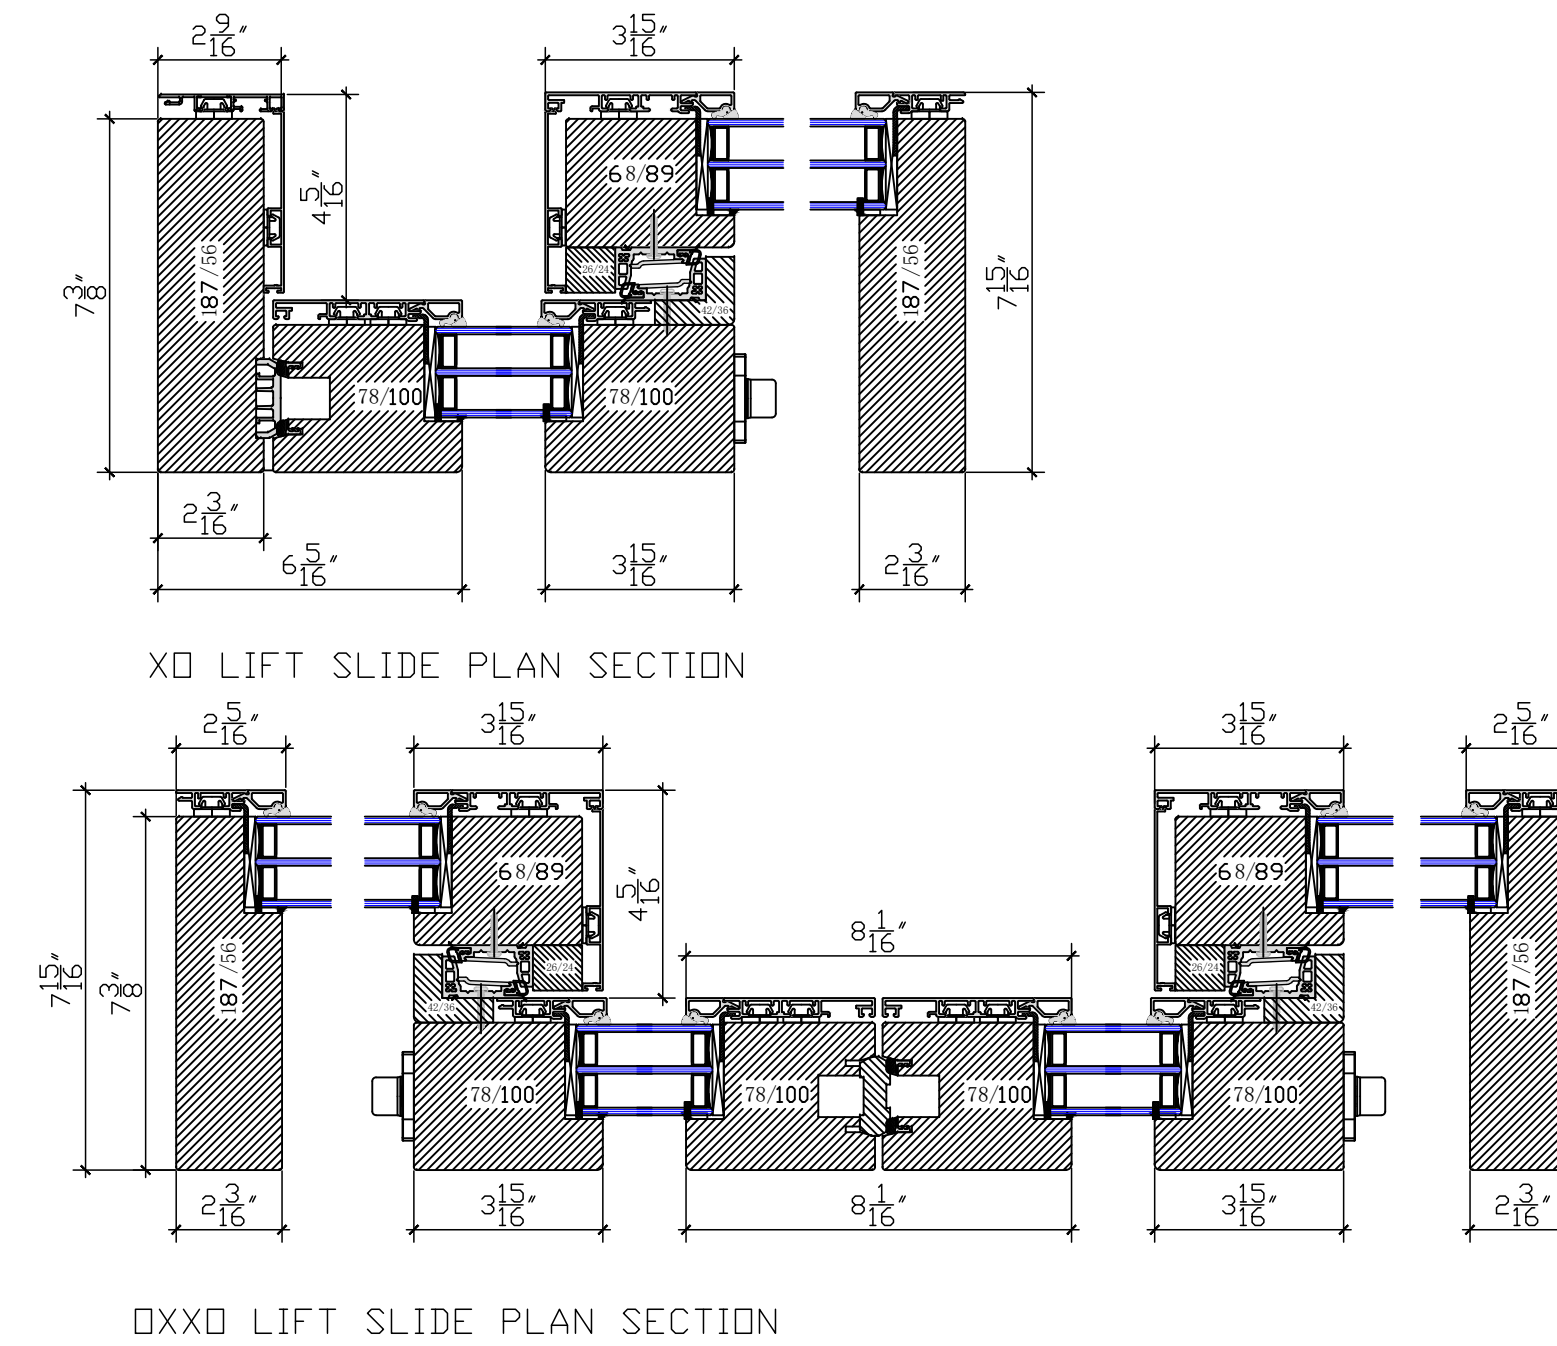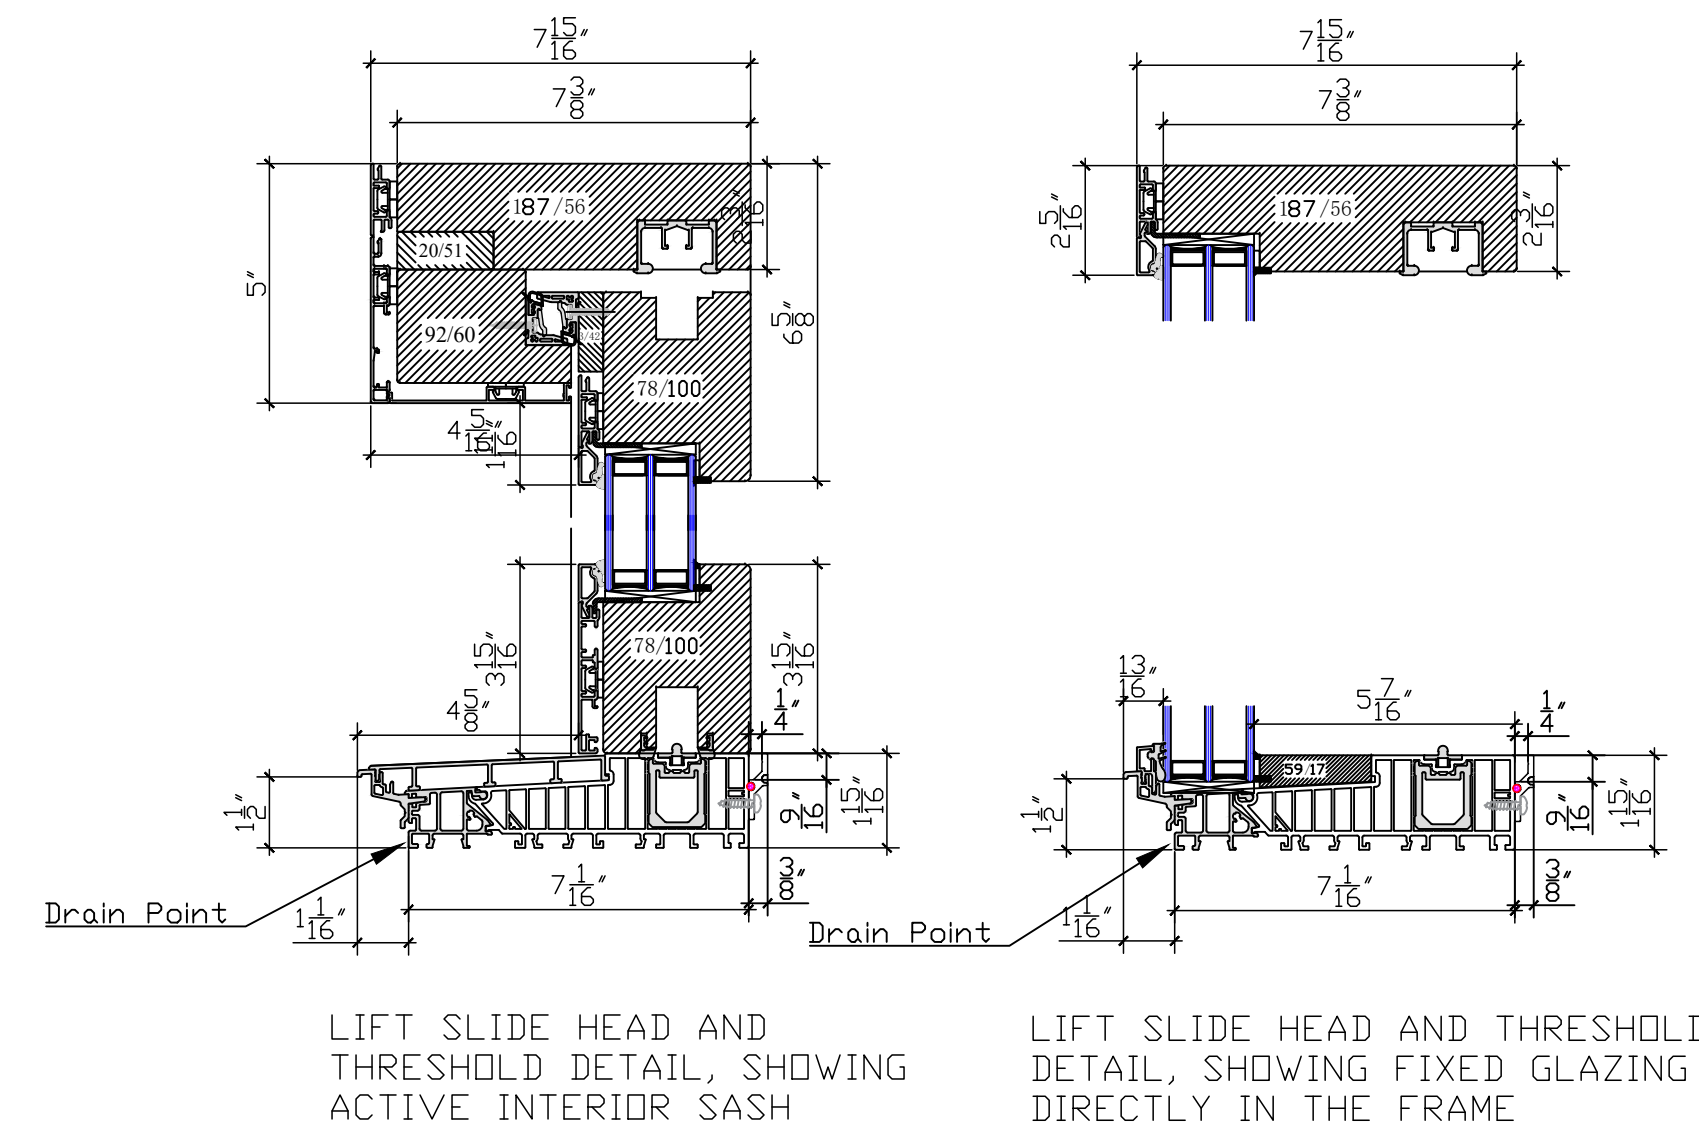


WWW.ZOLAWINDOWS.COM
(303) 578-0001

NOTE: DETAILS PROVIDED FOR EXPLANATION ONLY.
ARCHITECT AND ENGINEER OF RECORD TO
DEVELOP PROJECT SPECIFIC DETAILS.
ZOLA RESERVES RIGHTS TO MAKE TECHNICAL
CHANGES AND UPDATES WHICH MAY NOT BE
REFLECTED IN DRAWINGS

[illegible]

(A) ELEVATIONS - OPENVIEW LIFT-SLIDE DOORS
1/2" = 1'-0"

OPTIONS

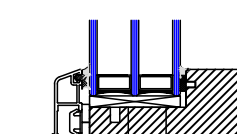

② INTERIOR SILL MILLING ONLY AVAILABLE IN SQUARED
3" = 1' - 0"

THERMO CLAD DOOR DETAILS

OPENVIEW
NEW GEN LIFT SLIDE

Project number

Date	JAN 2026
------	----------

Drawn by

Checked by	
------------	--


A103

Scale	AS INDICATED
-------	--------------

Customized installation details by project architect or waterproofing consultant are required for a successful installation.

Breeze Panel Doors


ELEVATIONS

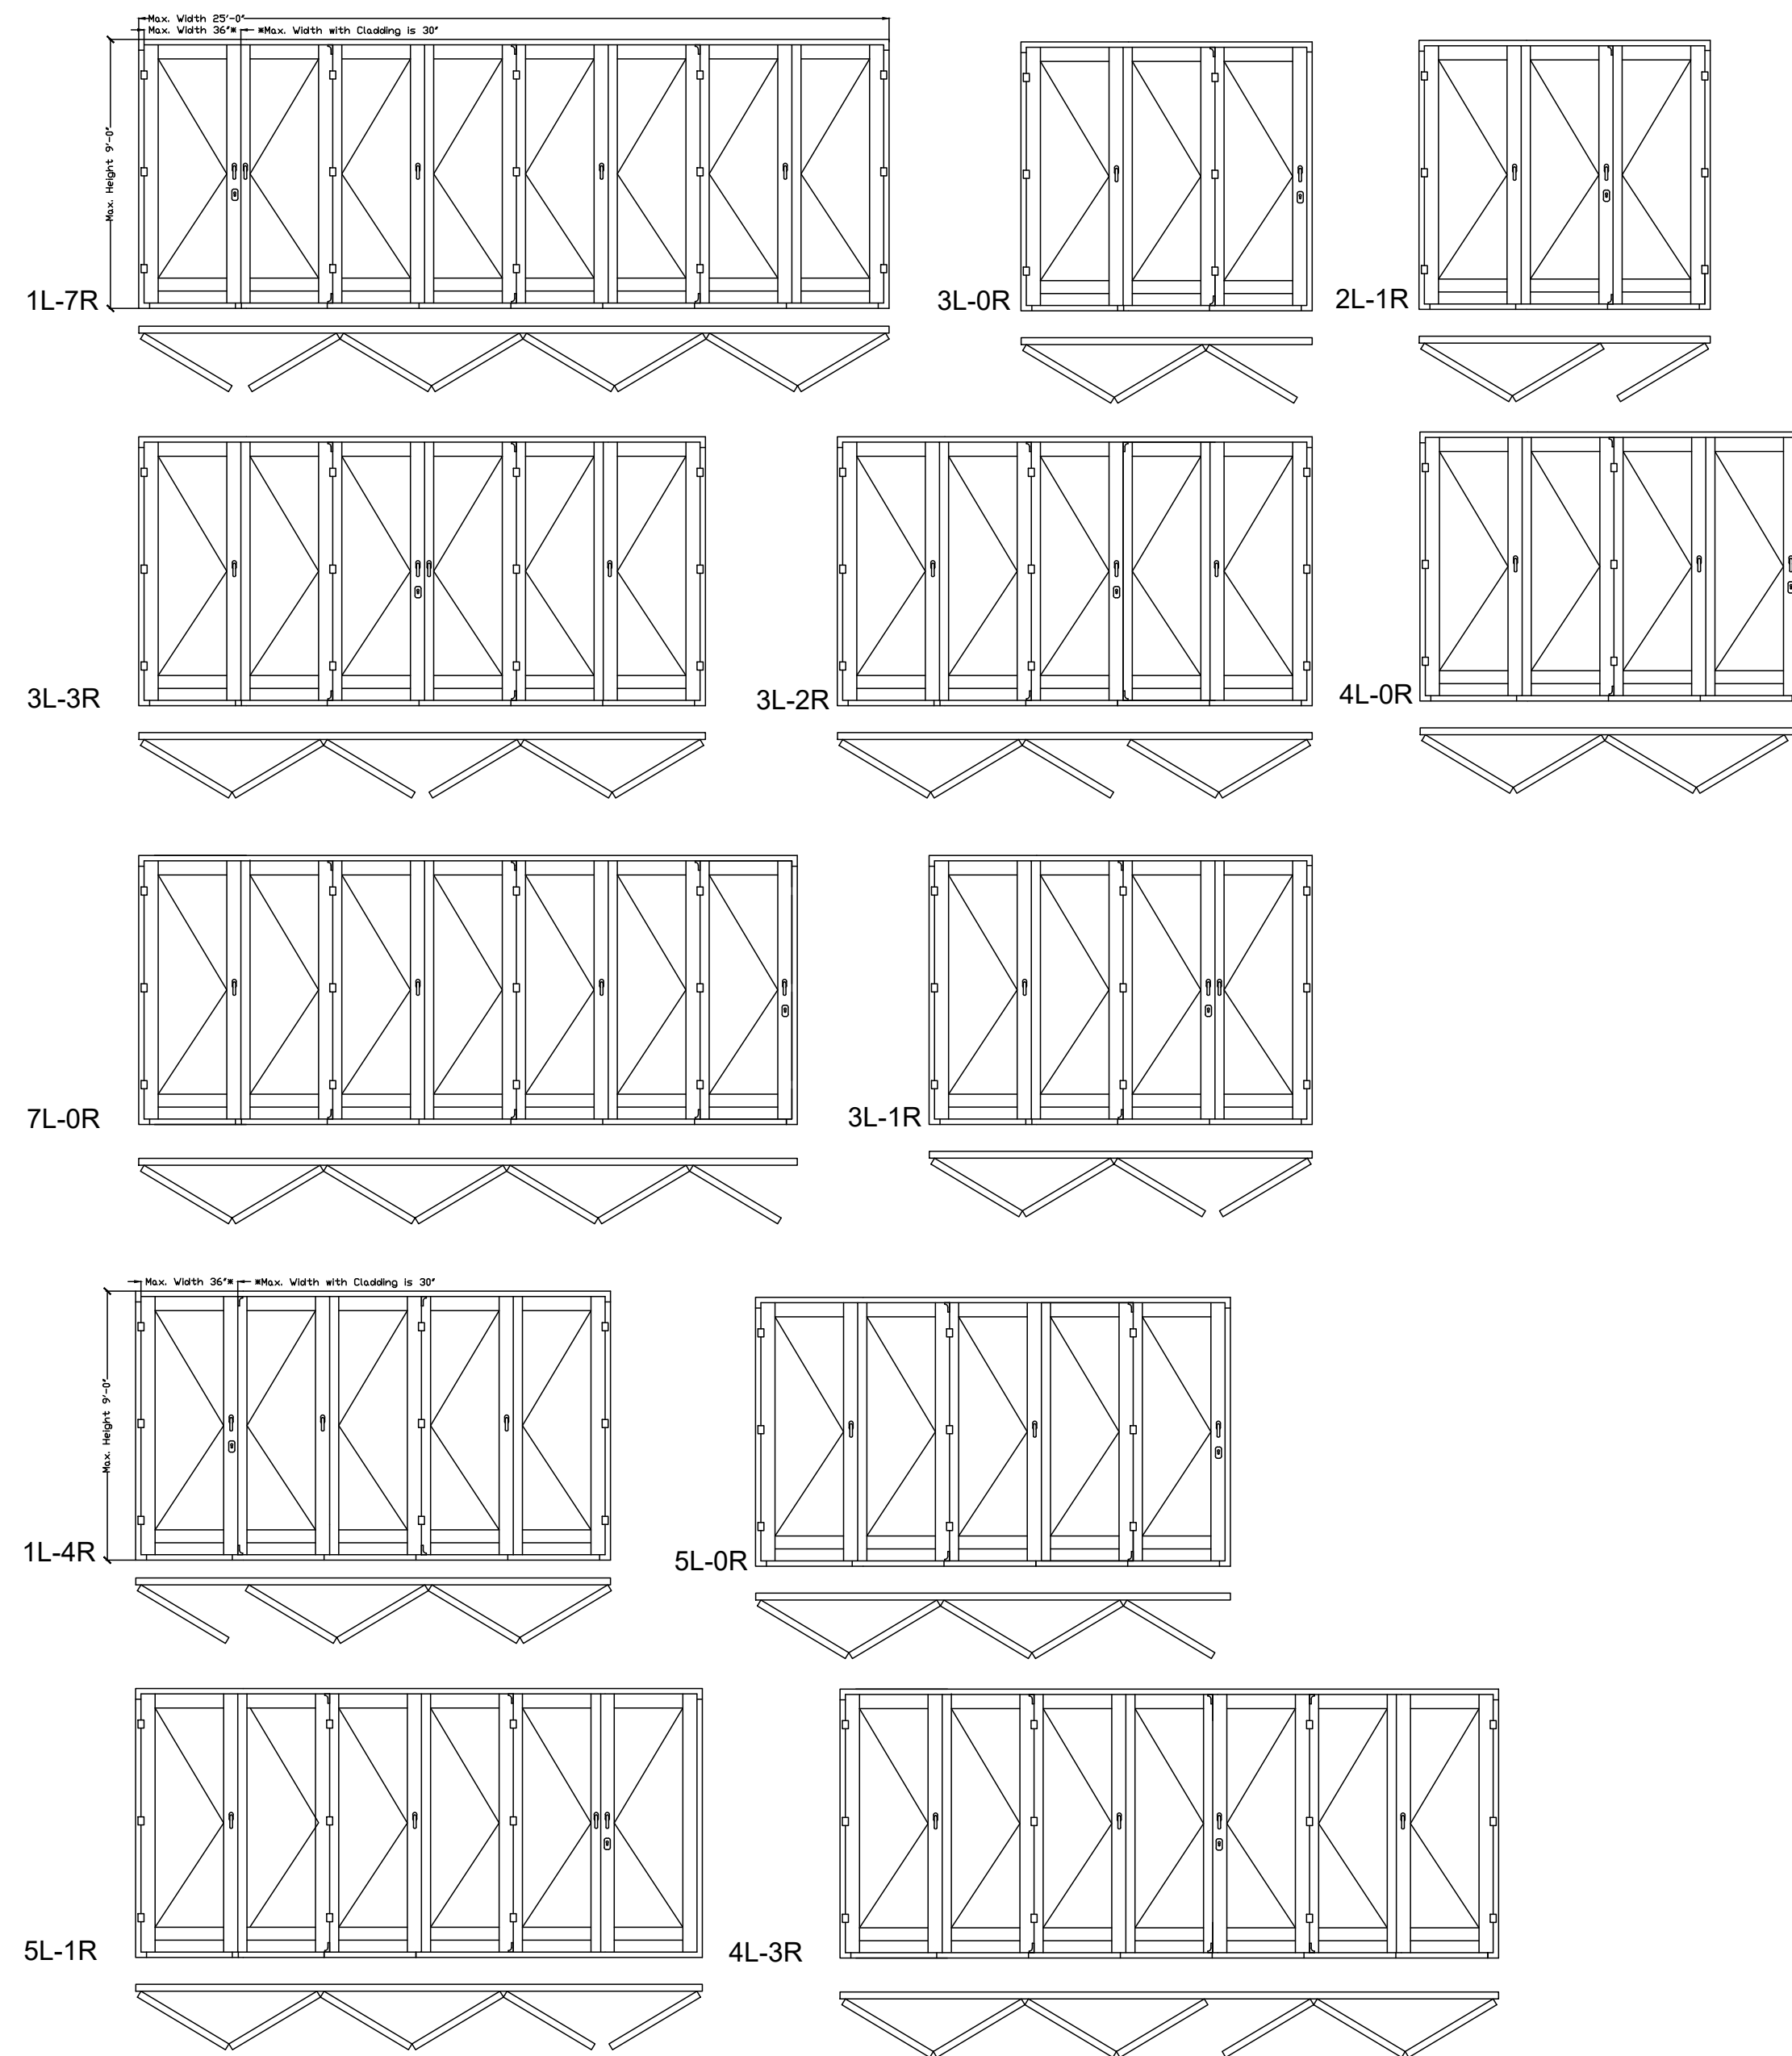


(A) ELEVATIONS - BREEZE PANEL DOORS
1/4" = 1'-0"

*Requires Zola Windows Technician Visit for optimal installation. Refer to Breeze Panel Installation Guide. Breeze panel units require ongoing adjustments for the lifetime of the unit. Zola Windows Technicians provide initial training and are available for paid tech visits for ongoing adjustments.

DETAILS

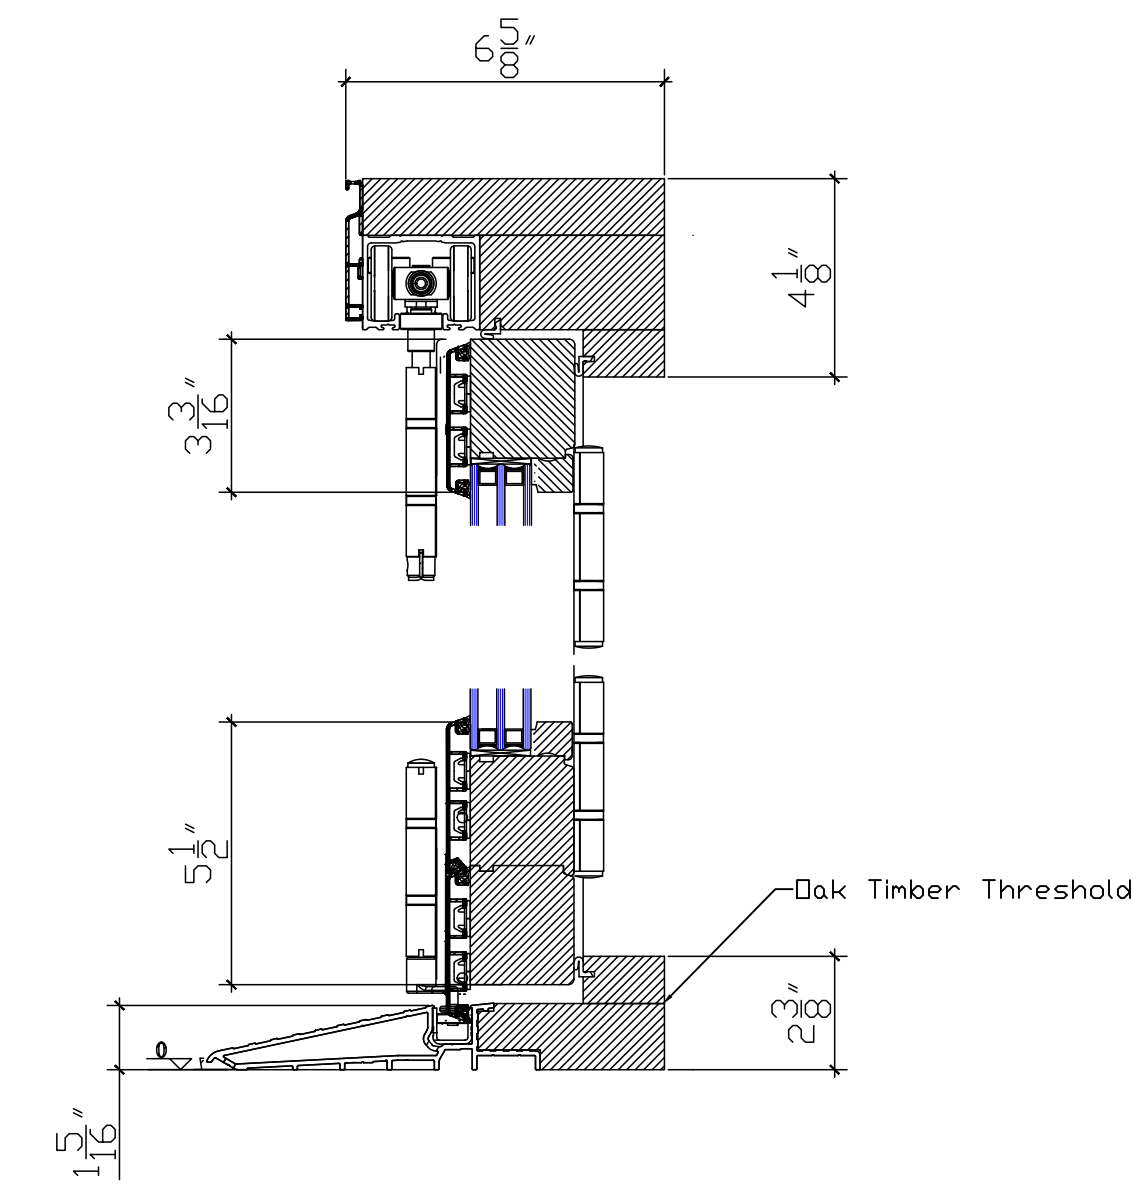


OUTSWING - SECTION VIEW

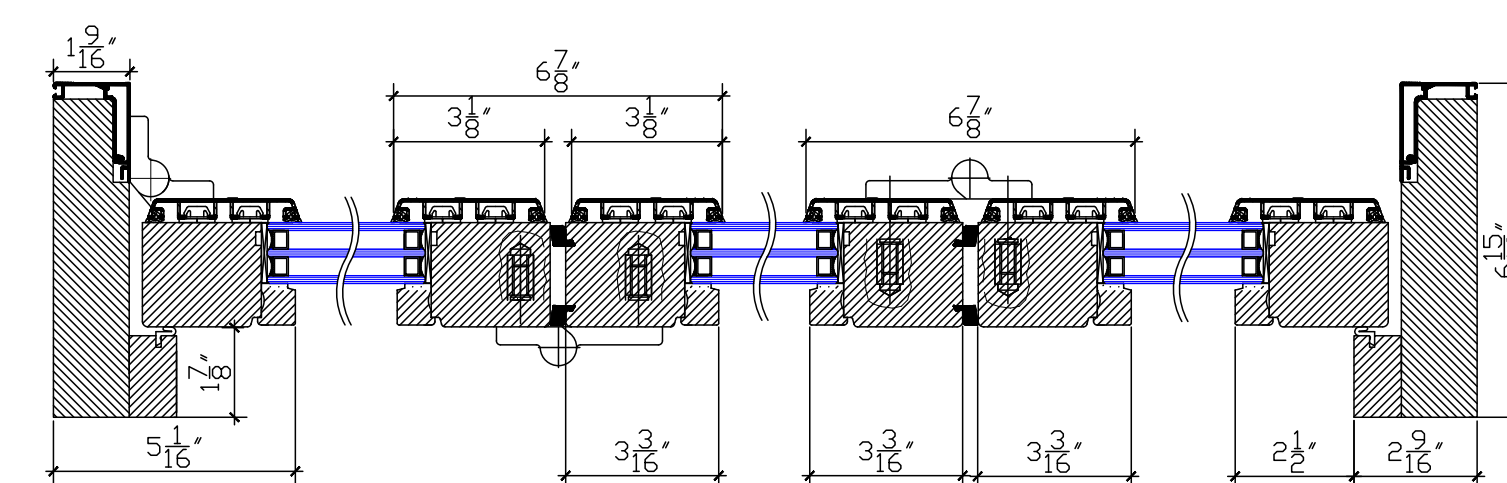


OUTSWING - PLAN VIEW

① STANDARD OUTSWING BREEZEPANEL DETAILS
3" = 1'-0"

OPTIONS

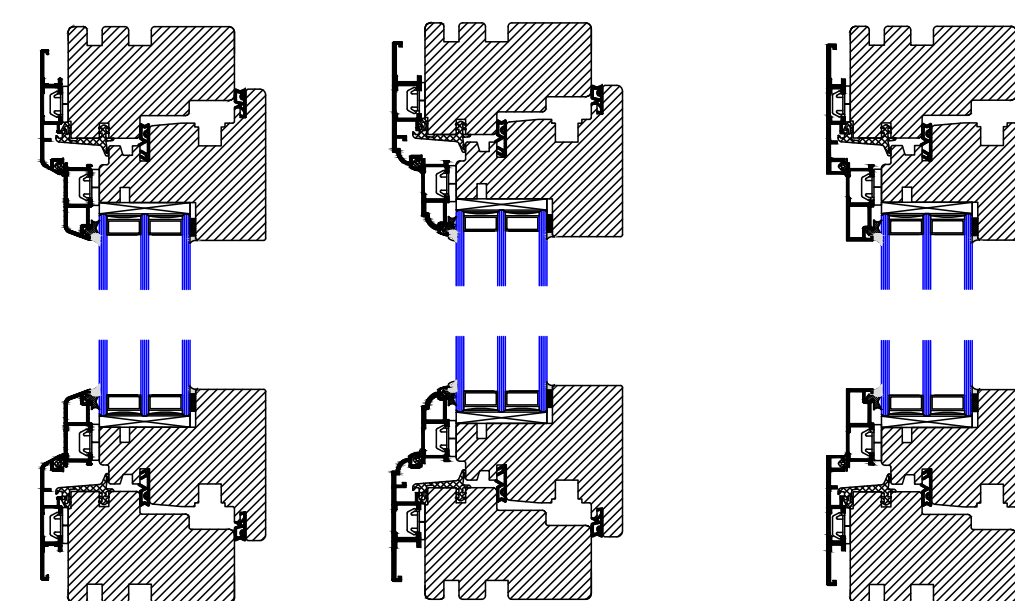

Classic Heritage Quadrat

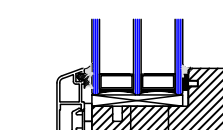

CLADDING STYLE OPTIONS - SHOWN ON WINDOW DETAIL

③ INTERIOR SILL MILLING AVAILABLE ONLY IN SQUARED
3" = 1' - 0"



WWW.ZOLAWINDOWS.COM
(303) 578-0001

NOTE: DETAILS PROVIDED FOR EXPLANATION ONLY,
ARCHITECT AND ENGINEER OF RECORD TO
DEVELOP PROJECT SPECIFIC DETAILS.
ZOLA RESERVES RIGHTS TO MAKE TECHNICAL
CHANGES AND UPDATES WHICH MAY NOT BE
REFLECTED IN DRAWINGS

[illegible]

THERMO CLAD DOOR DETAILS

BREEZE PANELS

Project number	
Date	JAN 2026
Drawn by	
Checked by	

A104

Scale	AS INDICATED
-------	--------------

Customized installation details by project architect or waterproofing consultant are required for a successful installation.