



ELEVATIONS

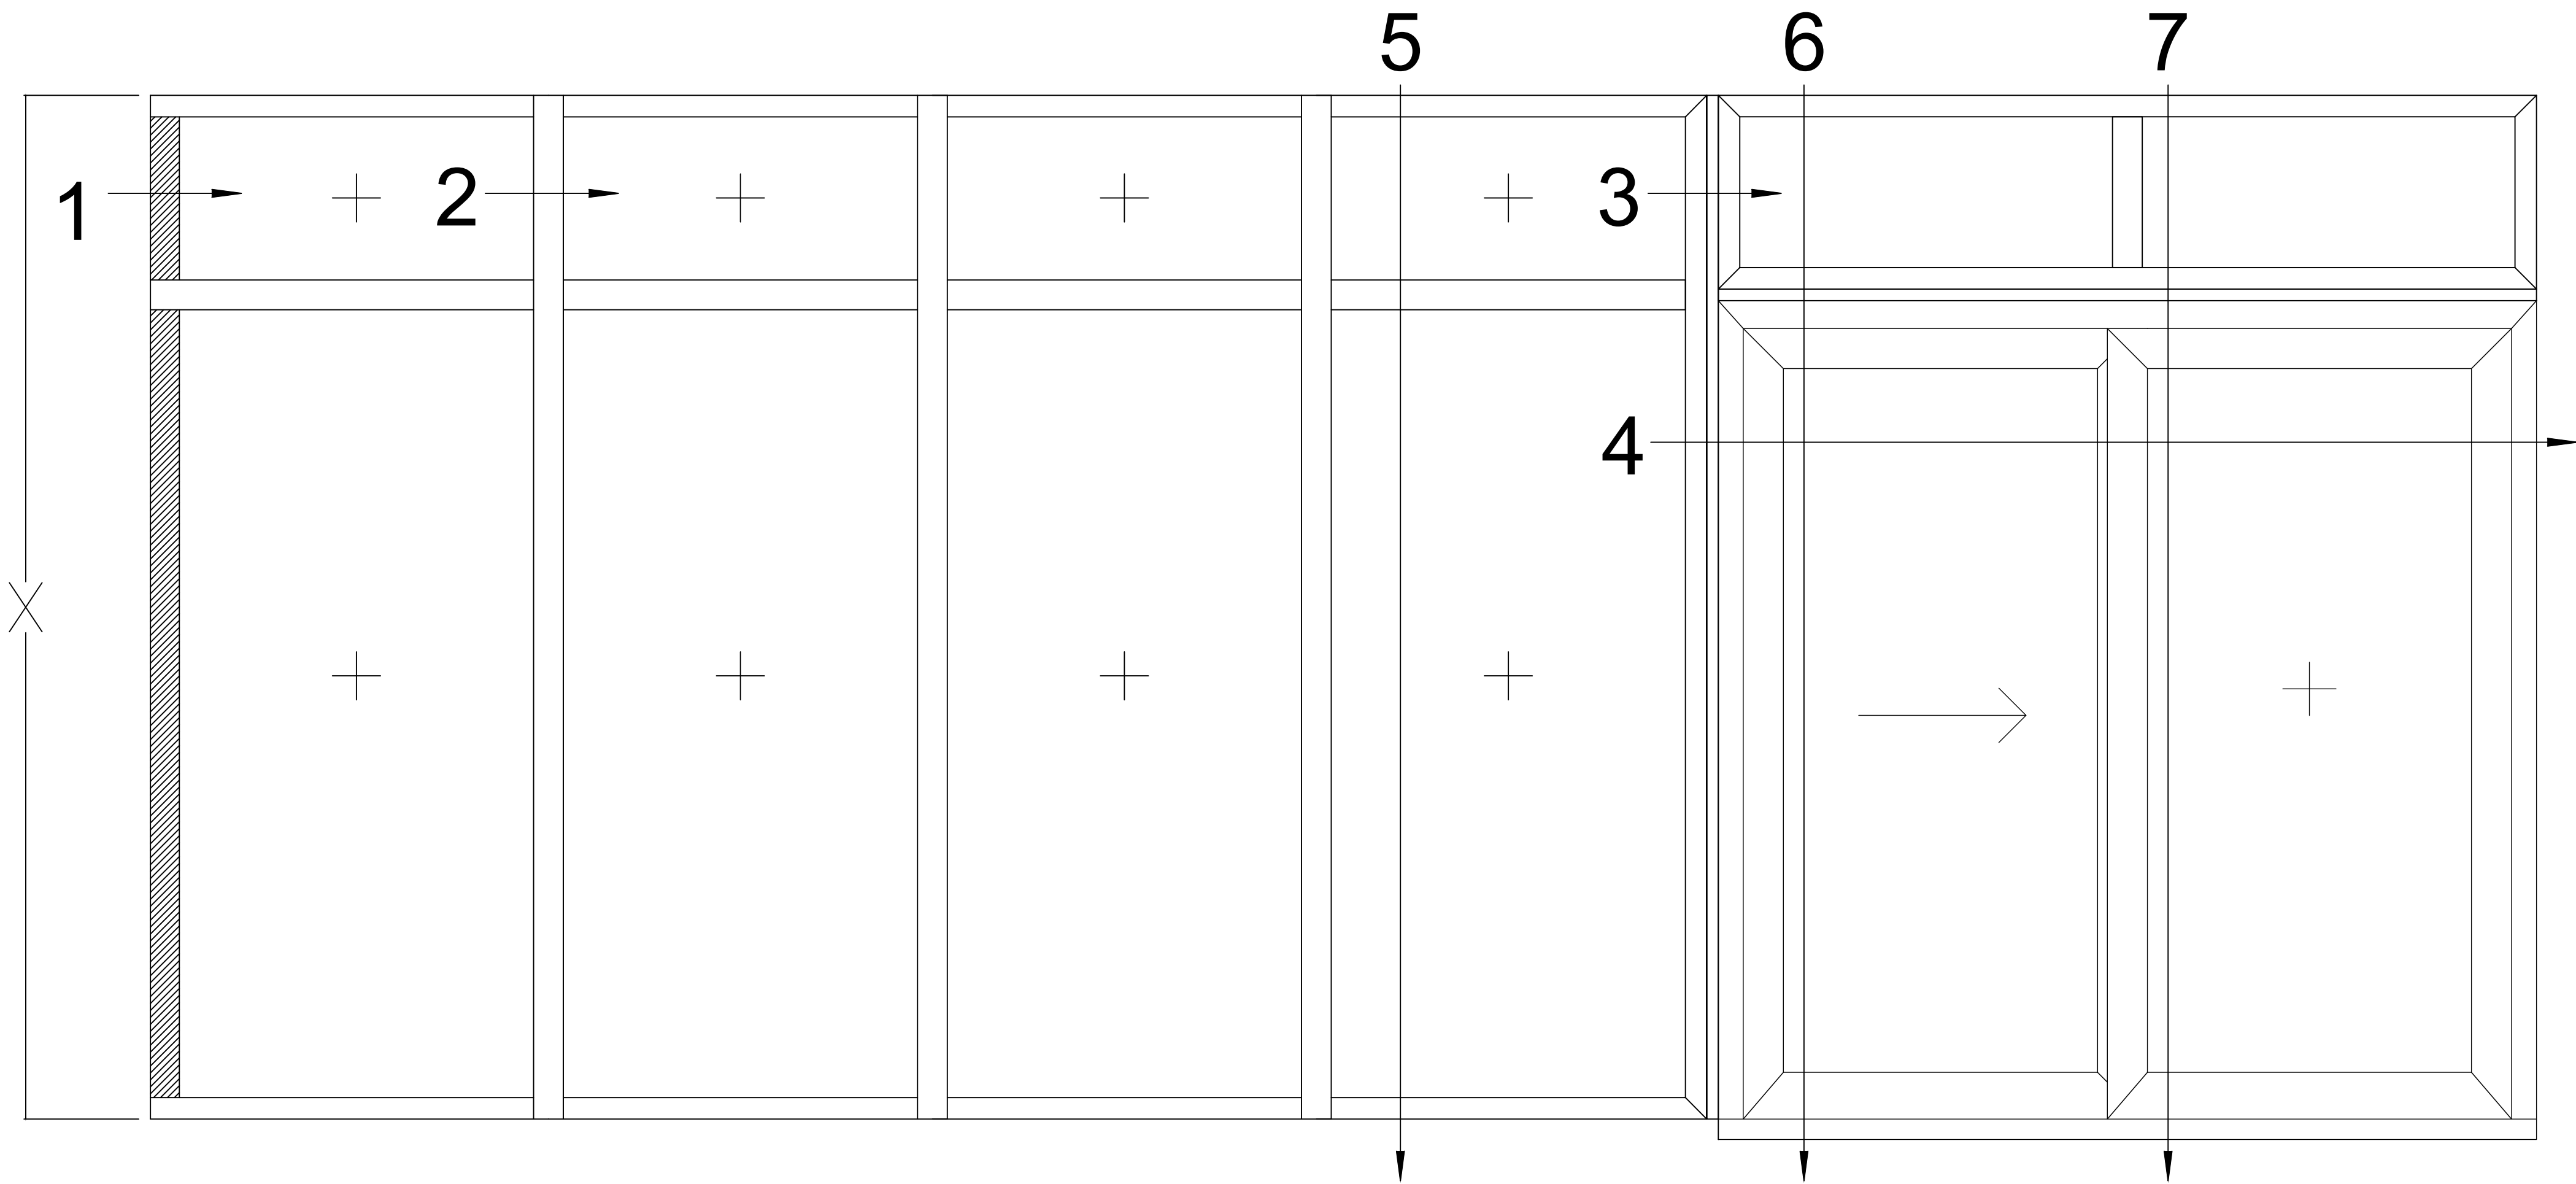



Ⓐ THERMO ALU75 FAUX CURTAIN WALL
1" = 1'-0"

PLANS

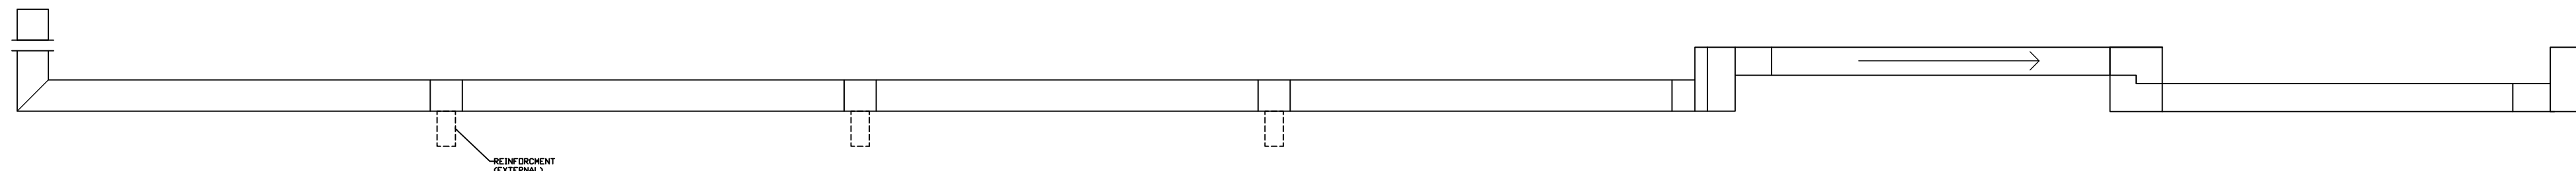

Ⓑ THERMO ALU75 FAUX CURTAIN WALL
1" = 1'-0"

DETAILS

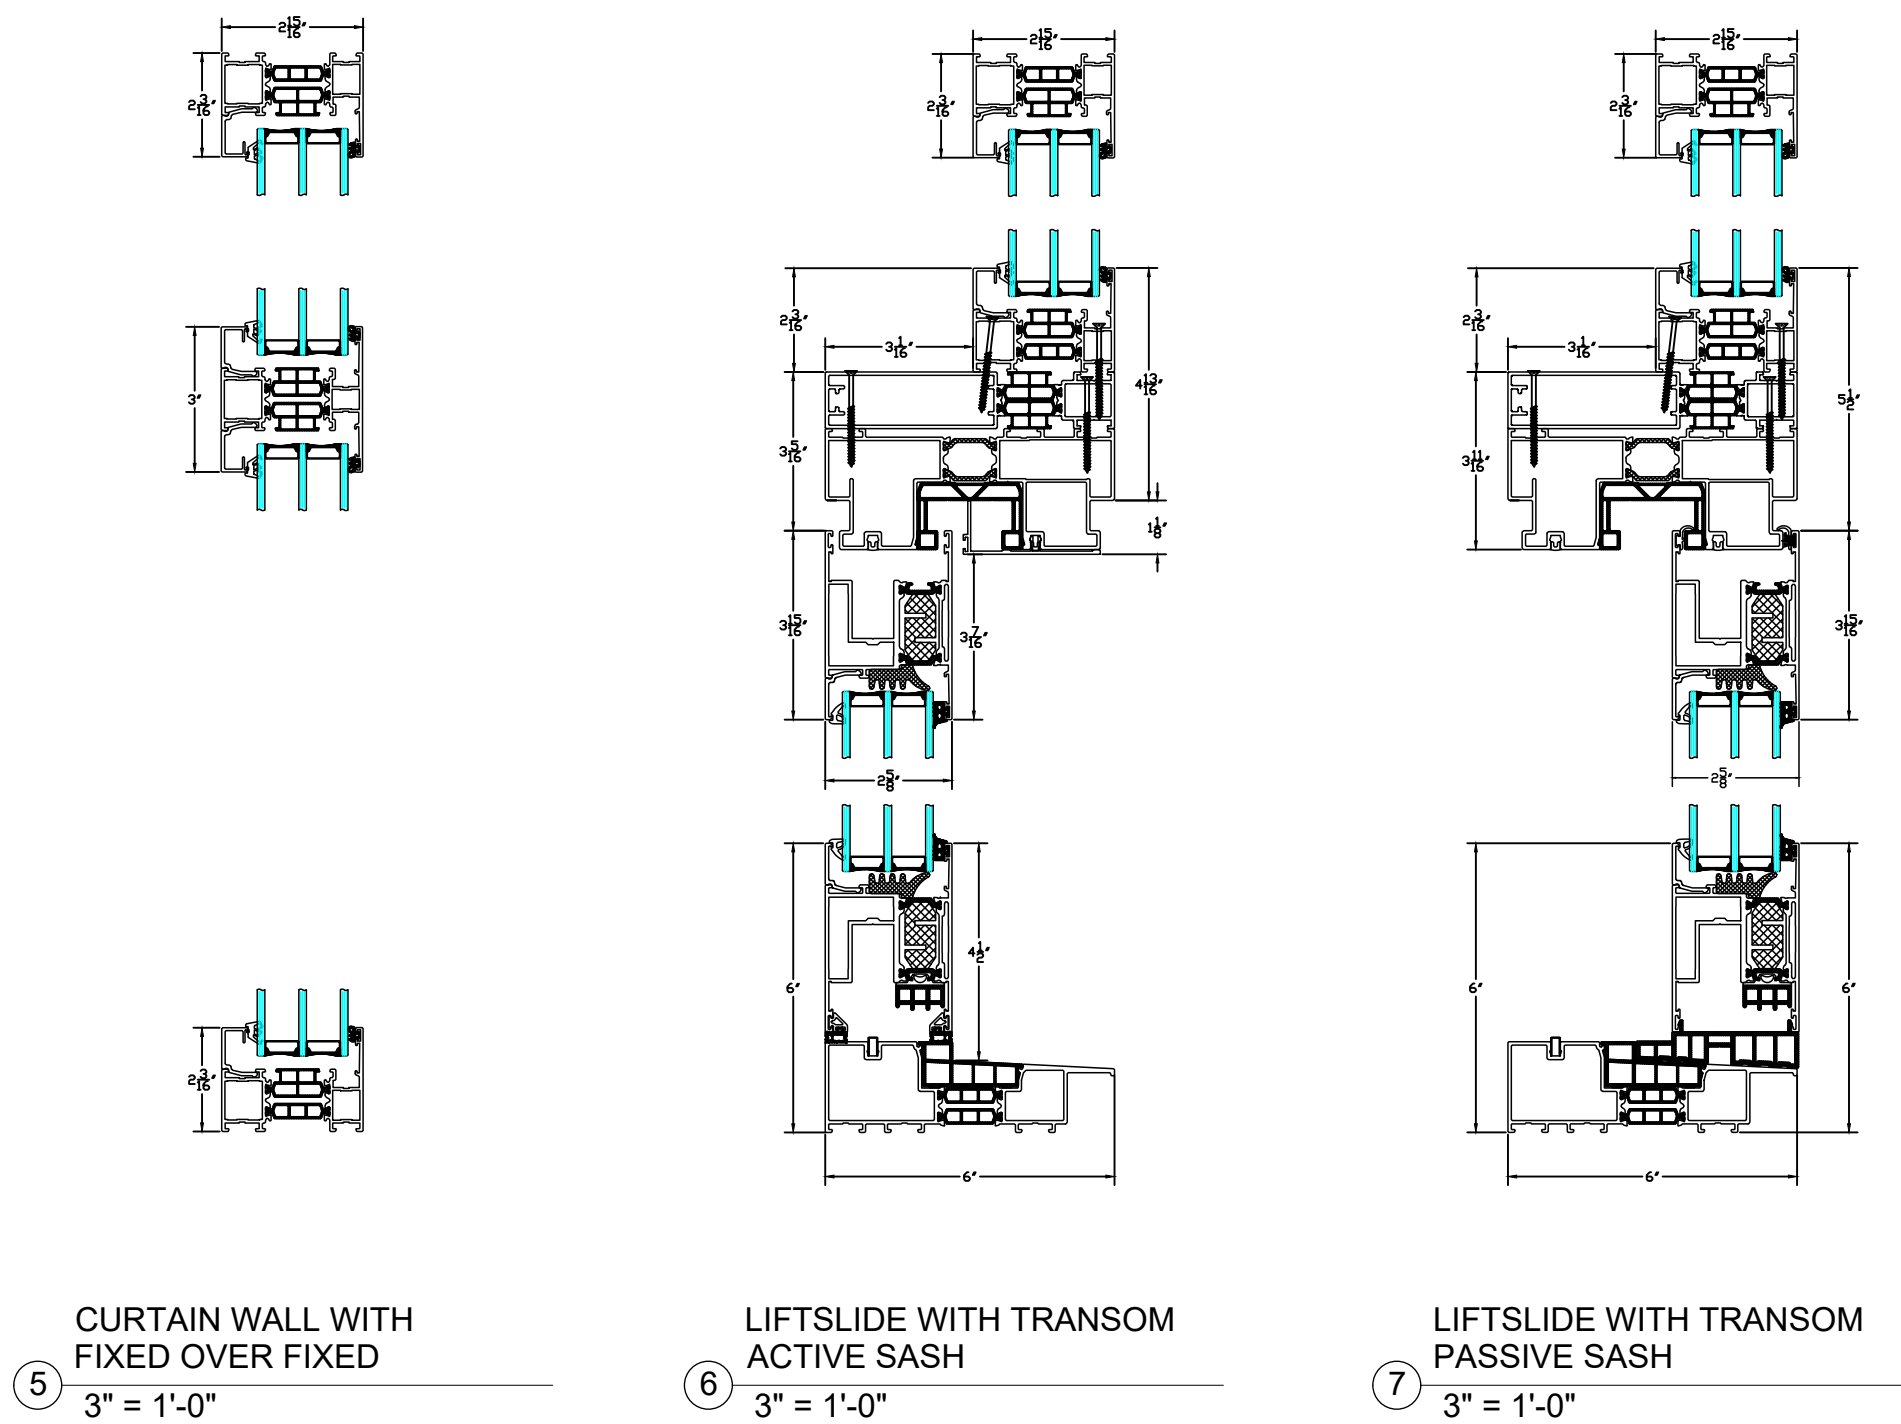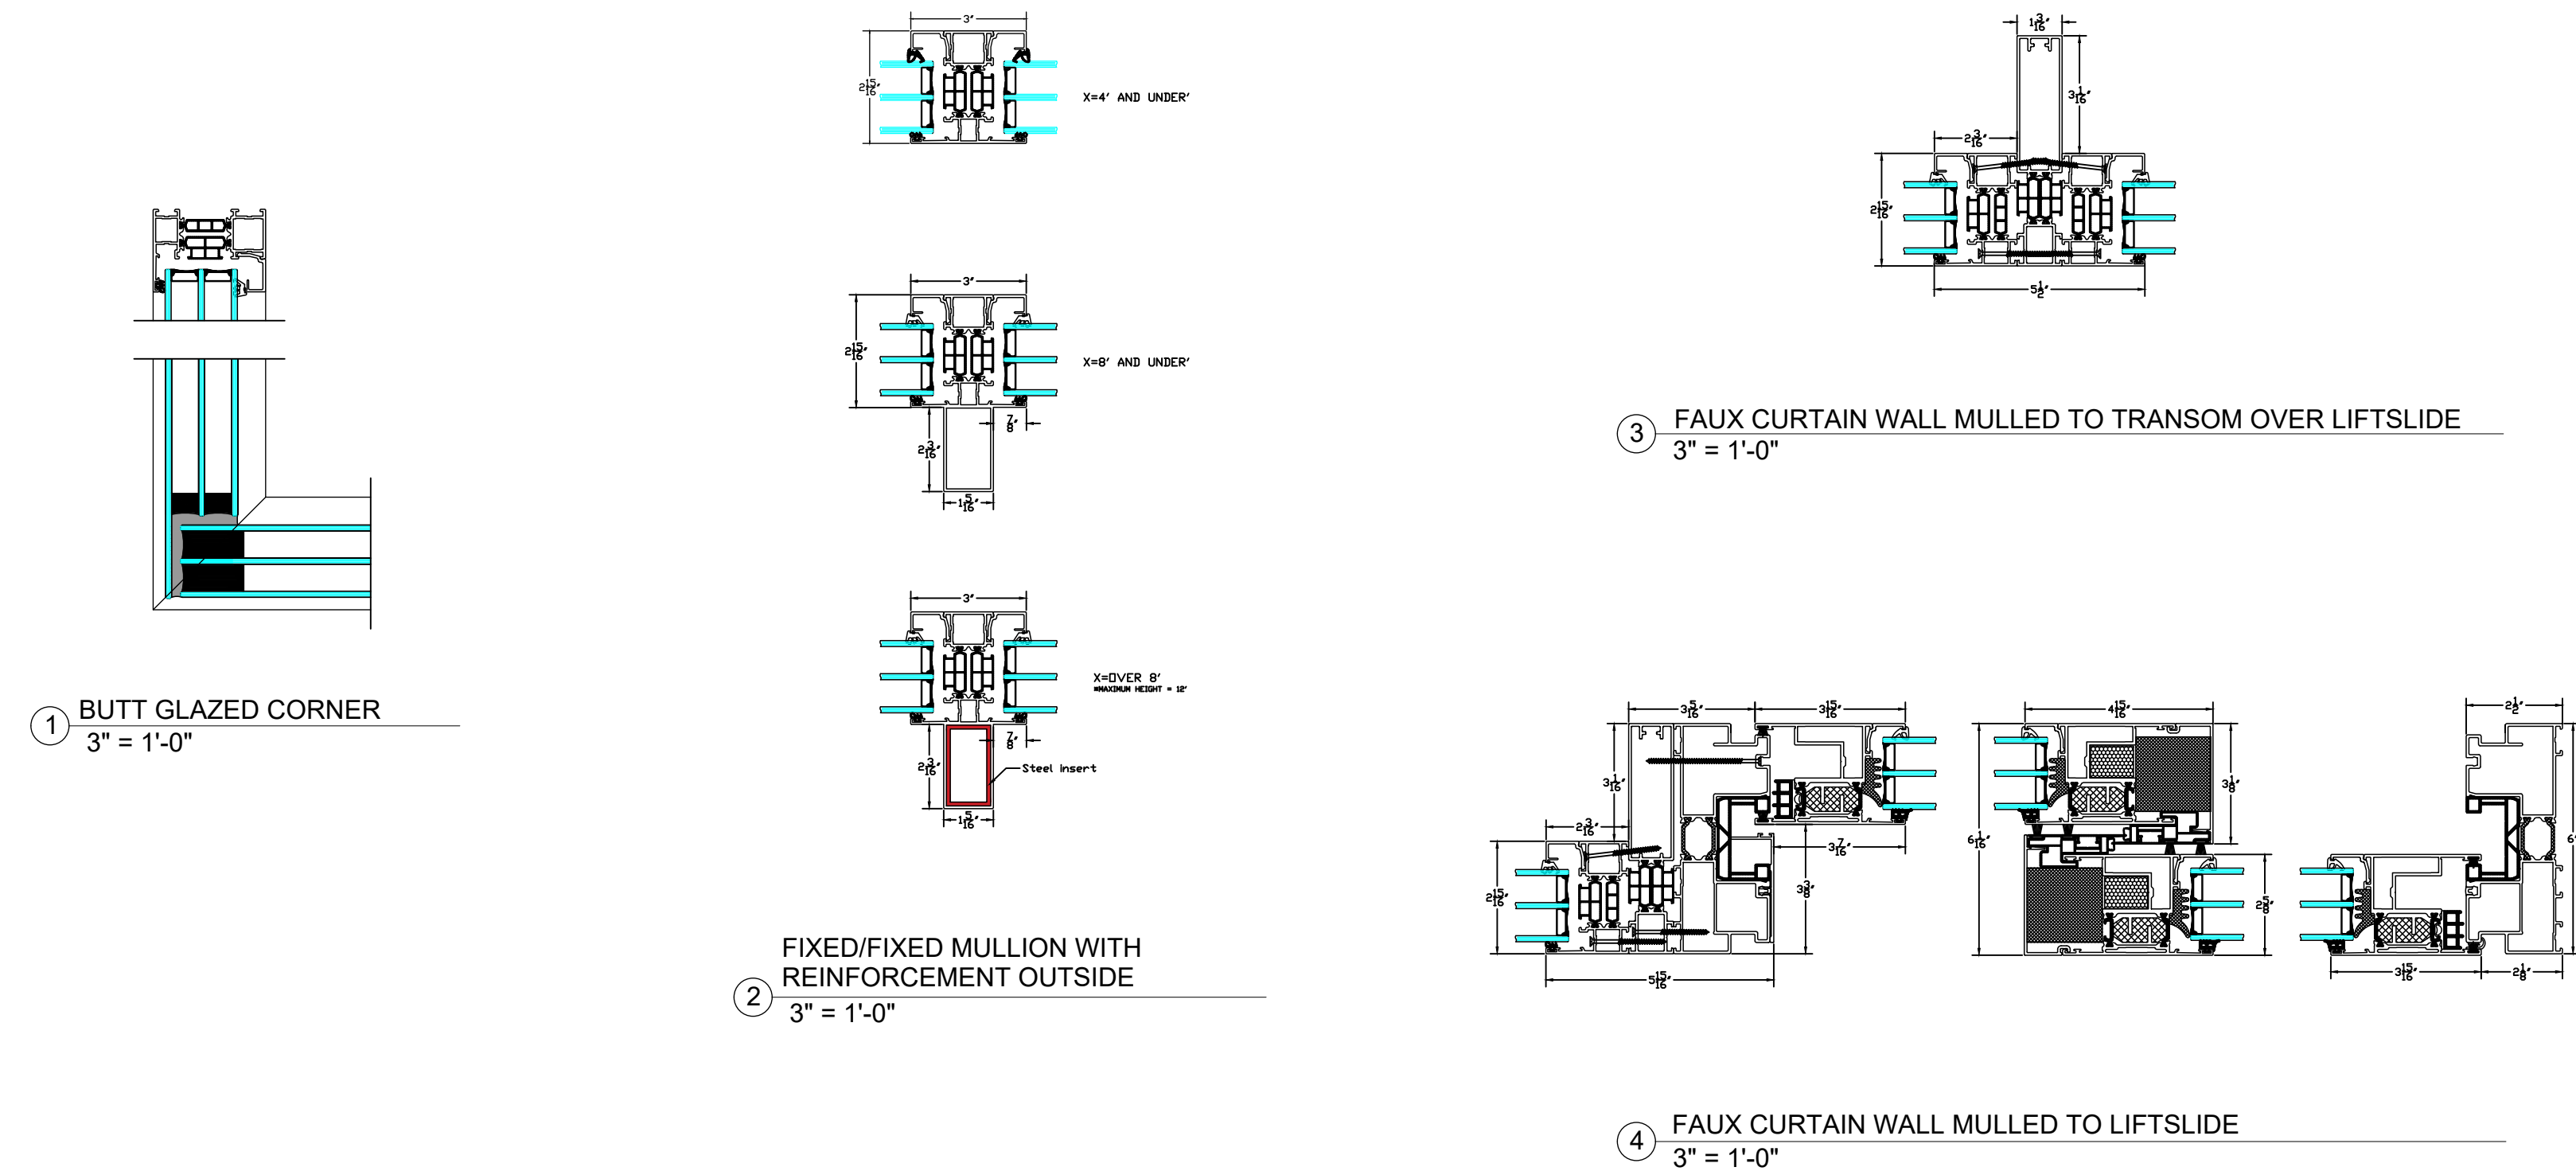

WWW.ZOLAWINDOWS.COM
(303) 578-0001

NOTE: DETAILS PROVIDED FOR EXPLANATION ONLY.
ARCHITECT AND ENGINEER OF RECORD TO
DEVELOP PROJECT SPECIFIC DETAILS.
ZOLA RESERVES RIGHTS TO MAKE TECHNICAL
CHANGES AND UPDATES WHICH MAY NOT BE
REFLECTED IN DRAWINGS

No.	Description	Date

ZOLA THERMO ALU75	
FAUX CURTAIN WALL	
Project number	
Date	July 2024
Drawn by	
Checked by	
A101	
Scale	As indicated

Customized installation details by project architect or waterproofing consultant are required for a successful installation.