
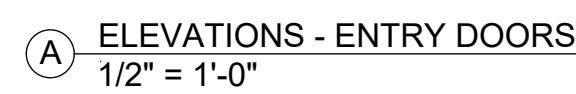


ELEVATIONS

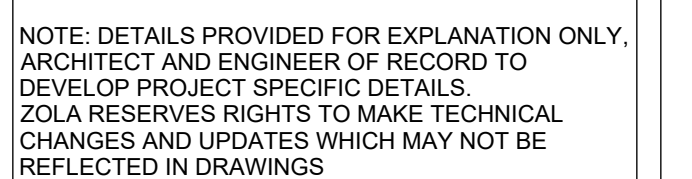

① STANDARD INSWING DOOR
1" = 1'-0"

[illegible]

SWING DOORS

Project number	
----------------	--

Date	January 2026
------	--------------

Drawn by

Checked by	
------------	--


A101

Scale

As indicated	
--------------	--

Customized installation details by project architect or waterproofing consultant are required for a successful installation.

ELEVATIONS

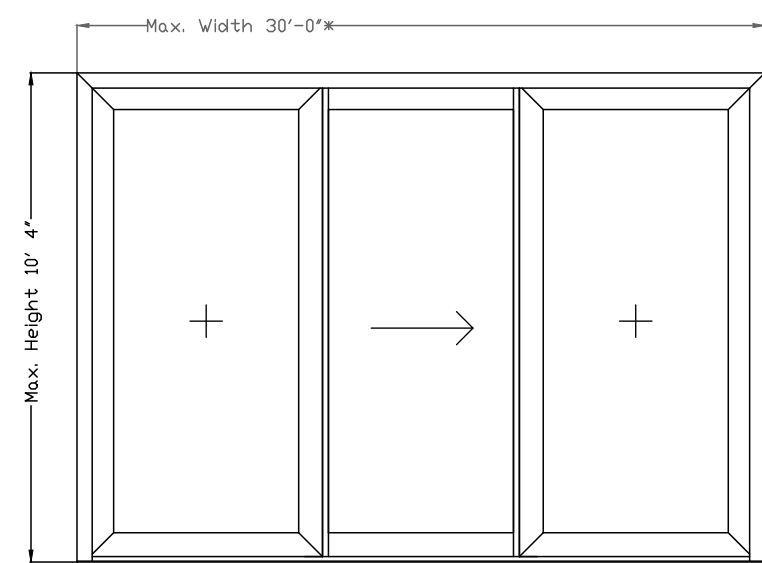


(A) ELEVATIONS - 2 RAIL LIFT SLIDES
3/8" = 1'-0"




(B) ELEVATIONS - 3 RAIL LIFT SLIDES
3/8" = 1'-0"

DOUBLE RAIL SECTION VIEW
WITH SMOOTH THRESHOLD
① 4" = 1'-0"

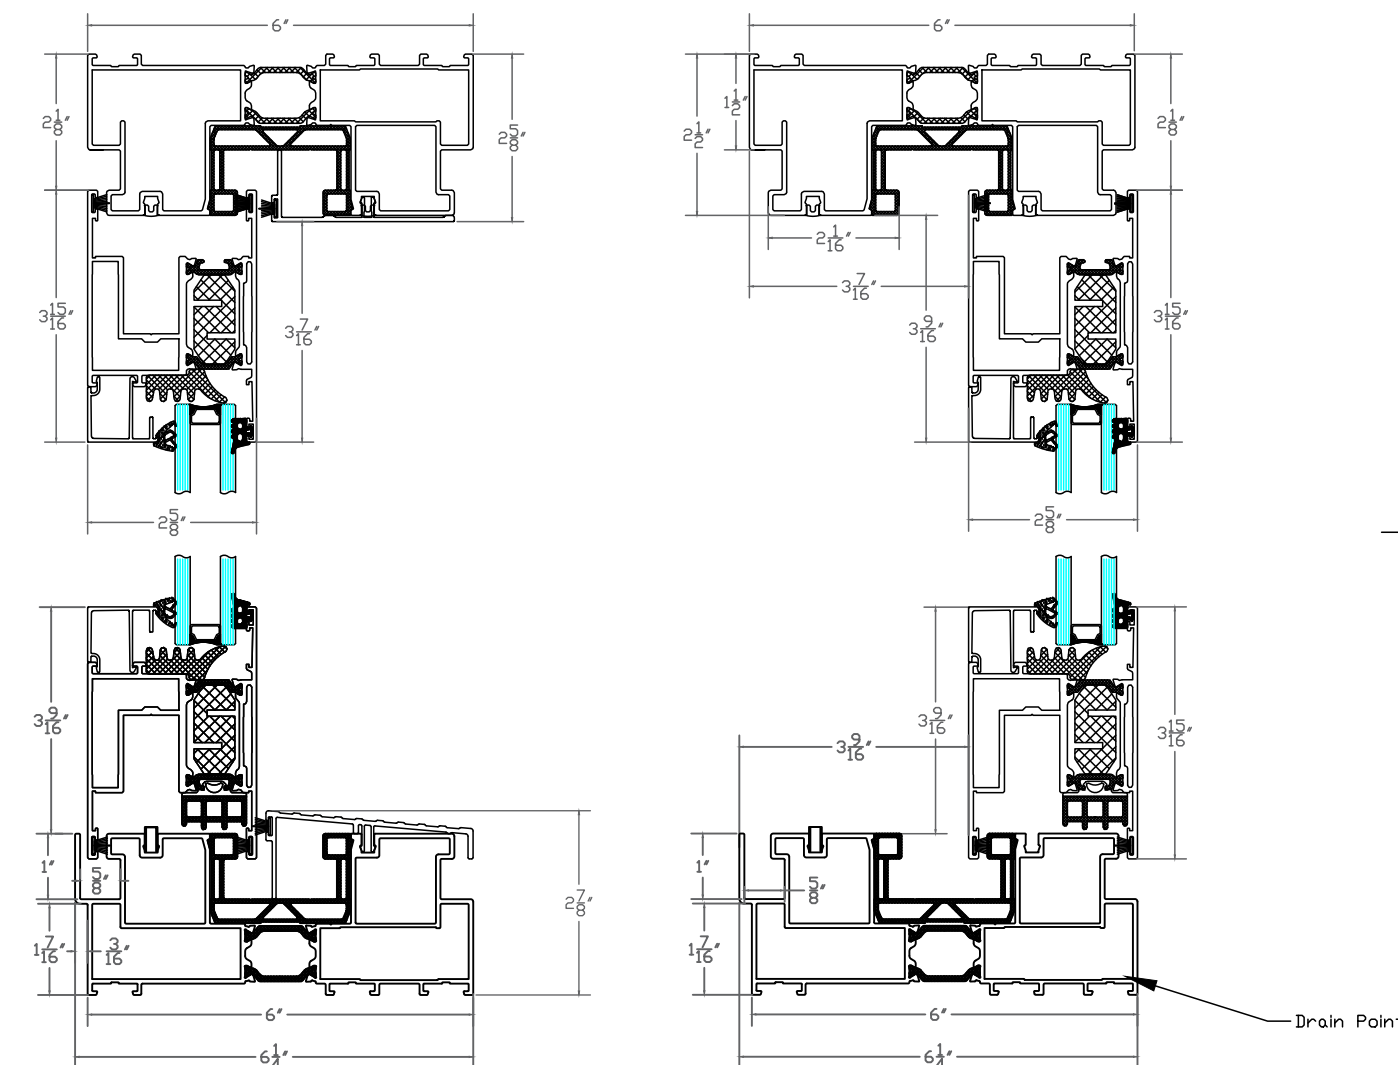


DOUBLE RAIL SECTION VIEW
WITH STANDARD THRESHOLD


4 $4'' = 1'-0''$

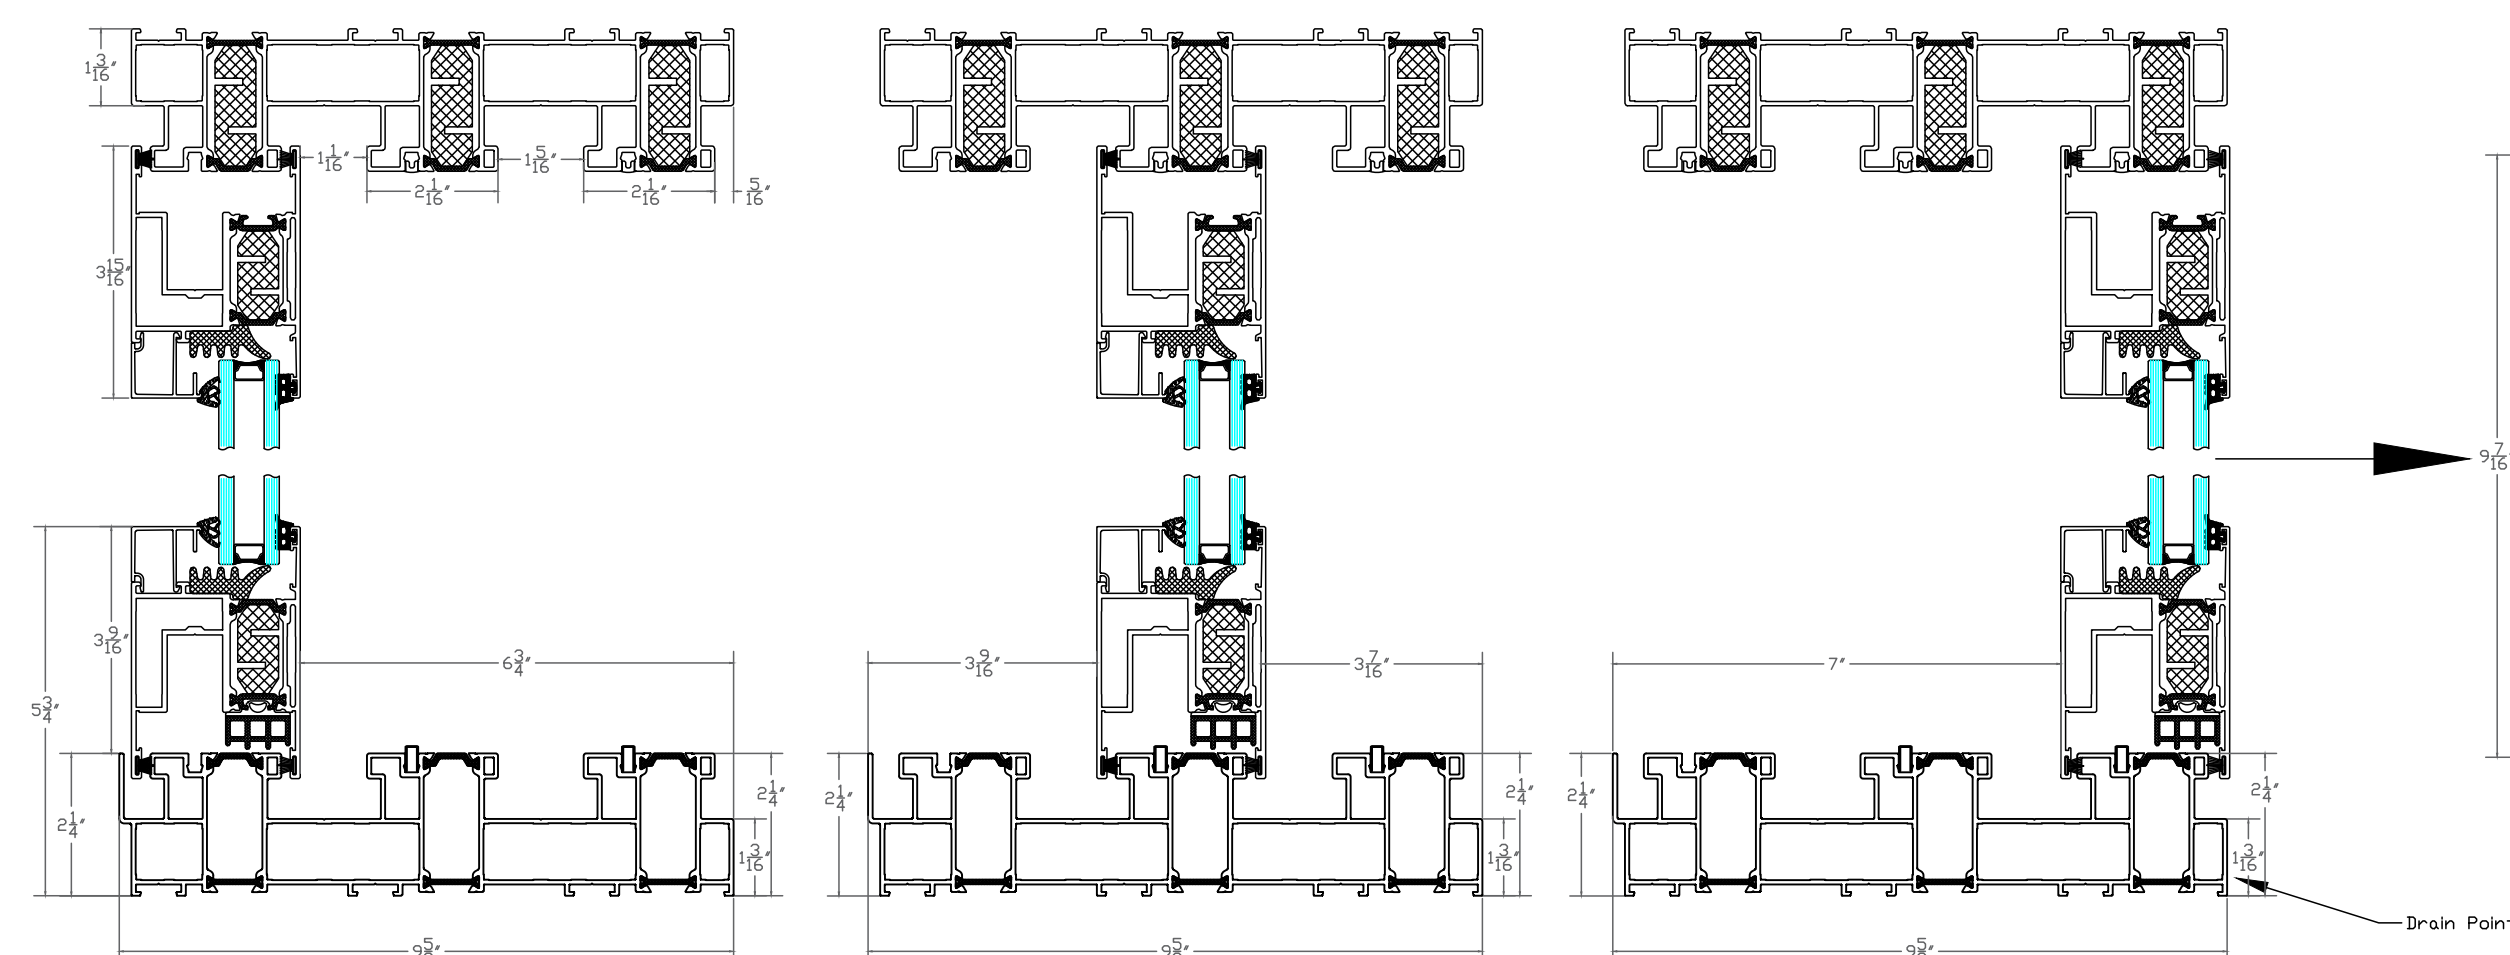


TRIPLE RAIL SECTION VIEW
AVAILABLE ONLY WITH STANDARD THRESHOLD
⑥ 4" = 1'-0"

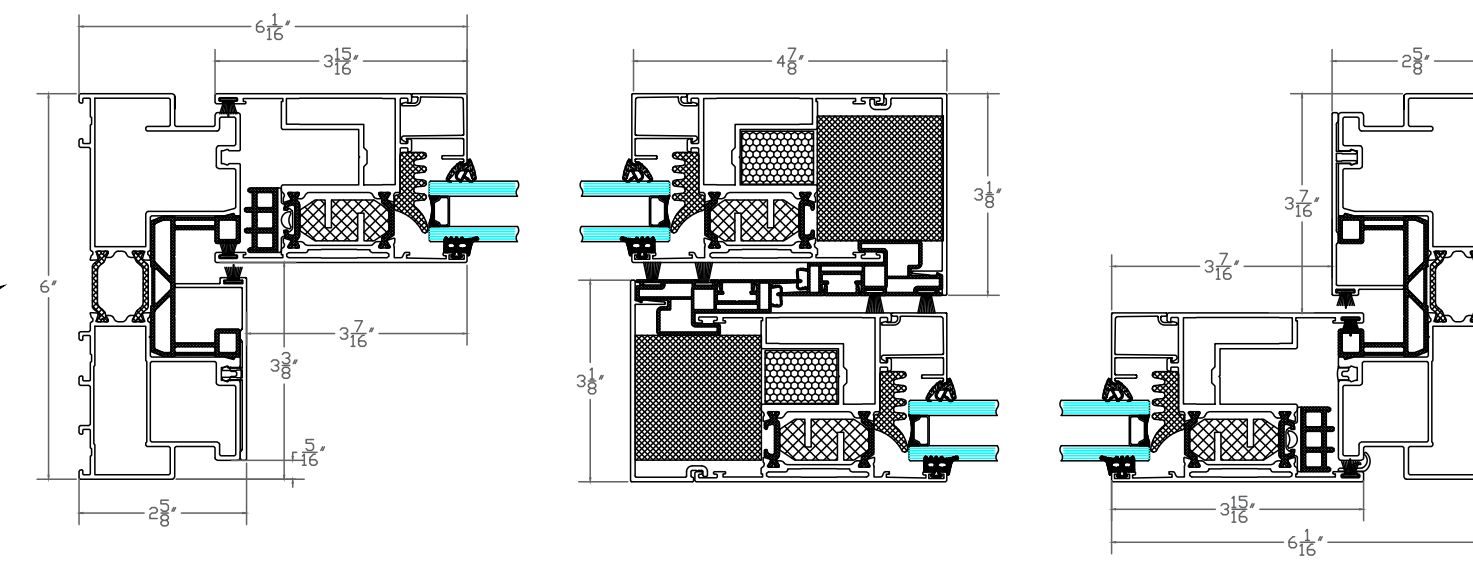


② XO PLAN VIEW
4" = 1'-0"

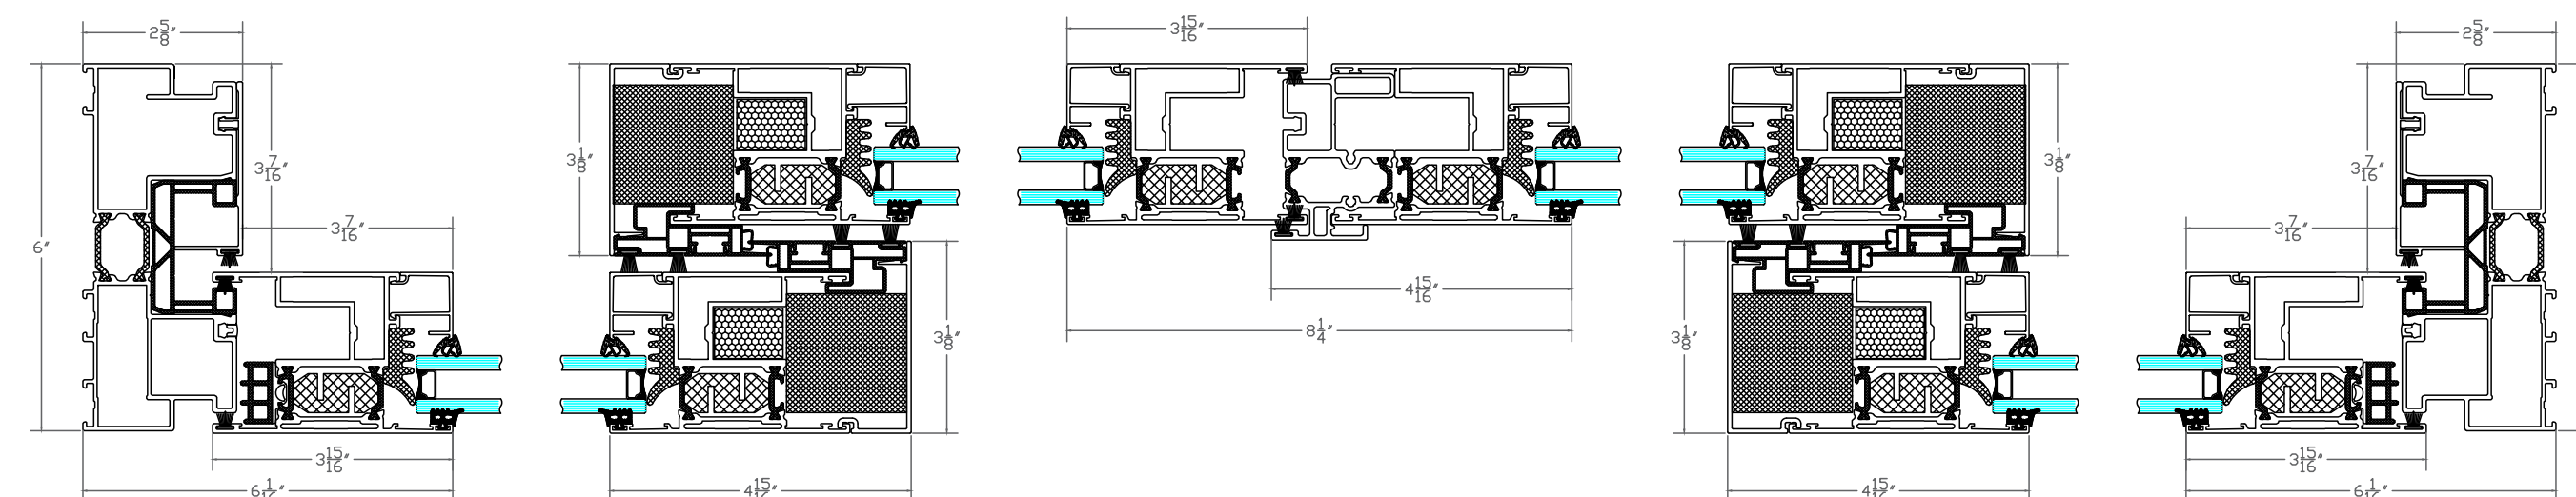


③ OXOXO PLAN VIEW
4" = 1'-0"

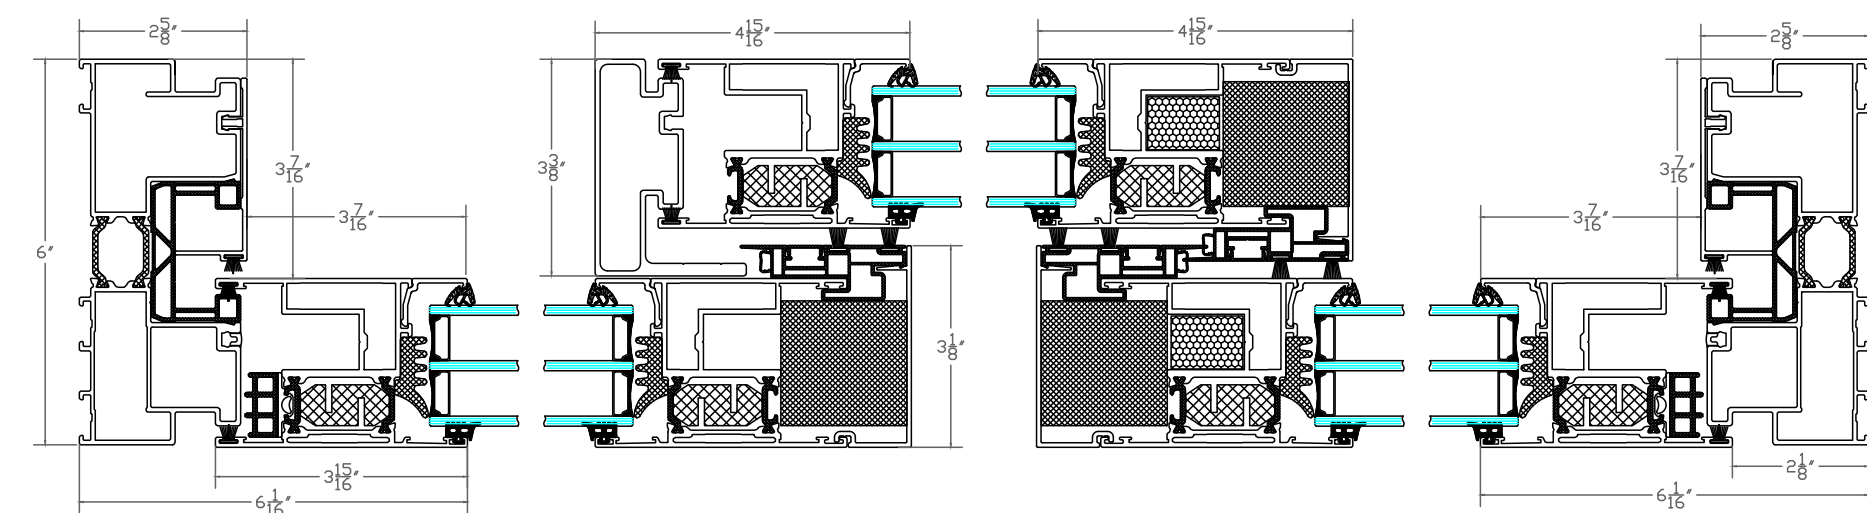

5 OXO PLAN VIEW
4" = 1'-0"

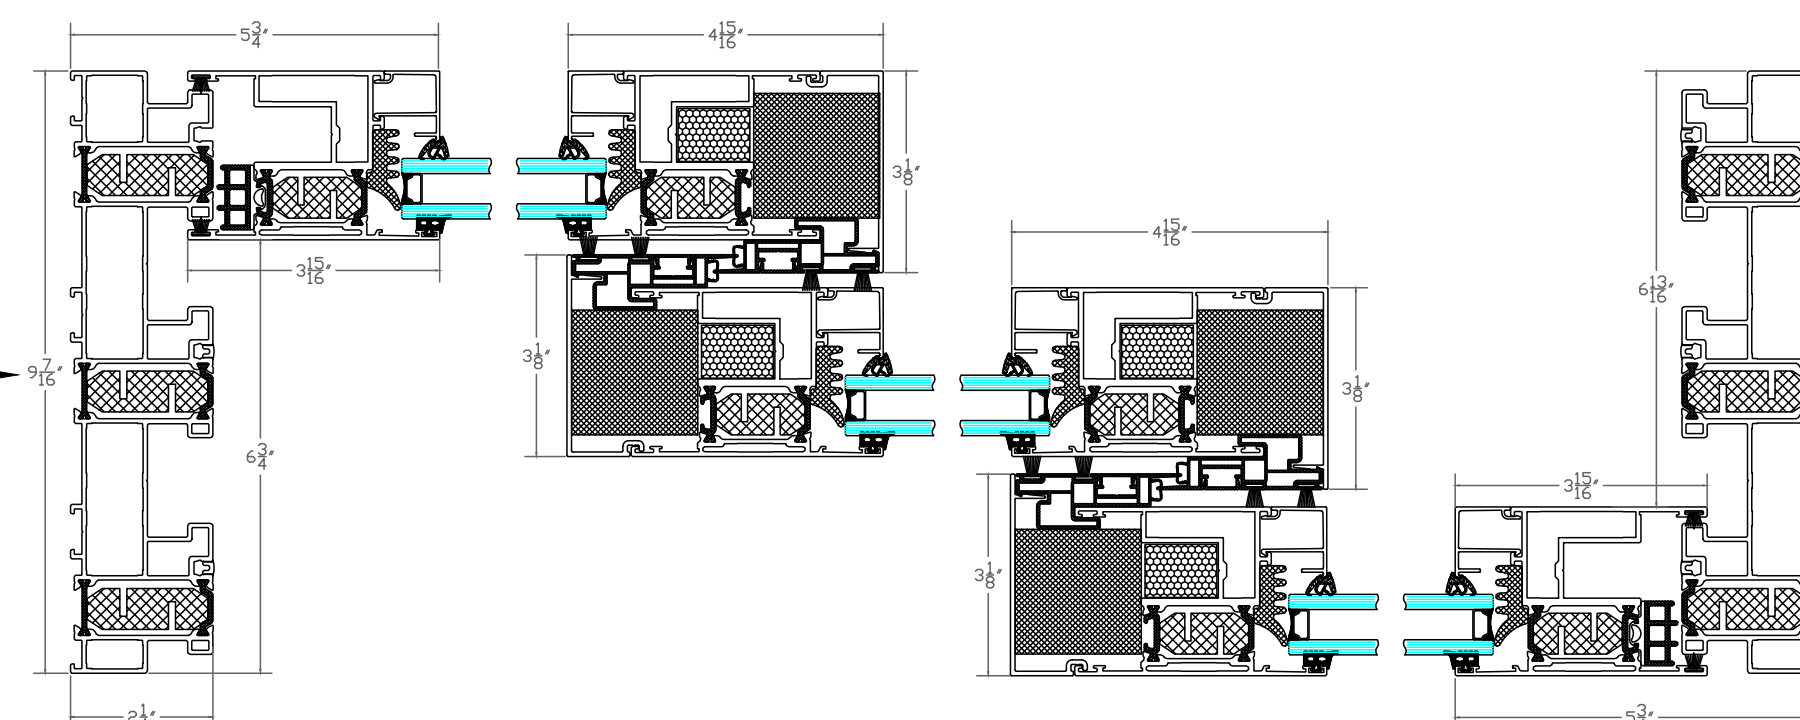

7 XXO PLAN VIEW
4" = 1'-0"

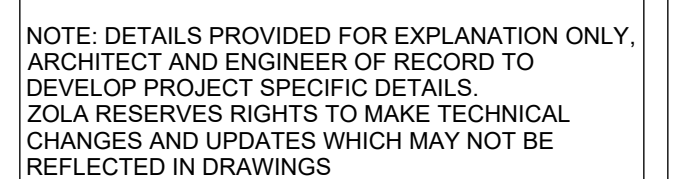[illegible]

Project number	
Date	January 2026
Drawn by	
Checked by	
A102	
Scale	As indicated


Customized installation details by project architect or waterproofing consultant are required for a successful installation.

ELEVATIONS





Customized installation details by project architect or waterproofing consultant are required for a successful installation.


① OUTSWING SECTION VIEW (2L-1R)
4" = 1'-0"

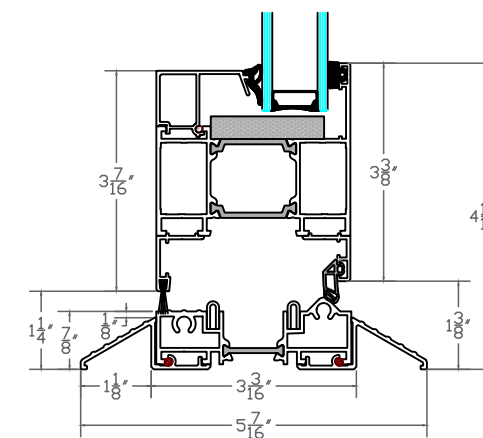



② OUTSWING PLAN VIEW (2L-1R)
4" = 1'-0"

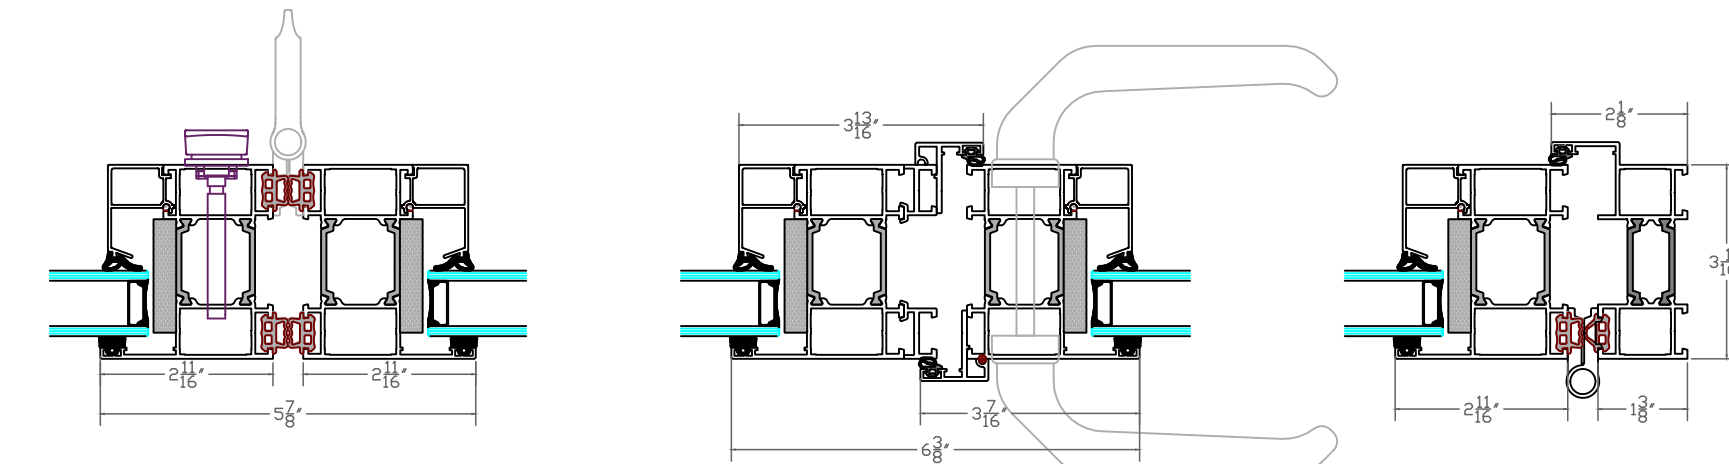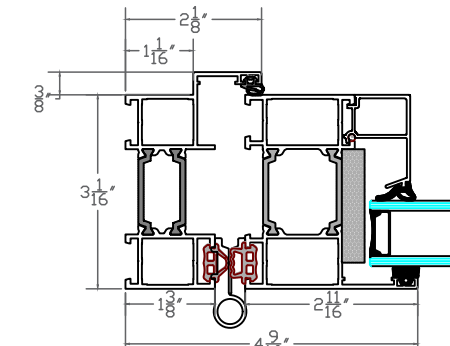

③ INSWING SECTION VIEW (2L-1R)
4" = 1'-0"

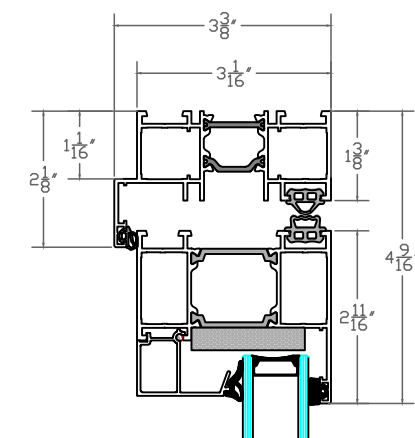

4 INSWING PLAN VIEW (2L-1R)
4" = 1'-0"

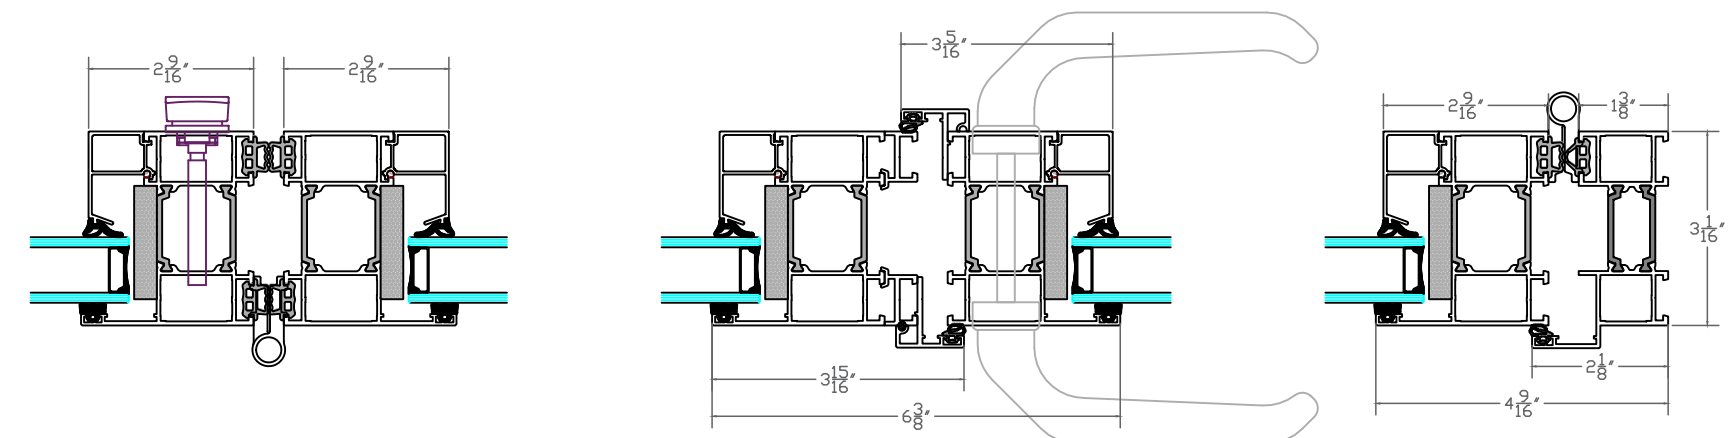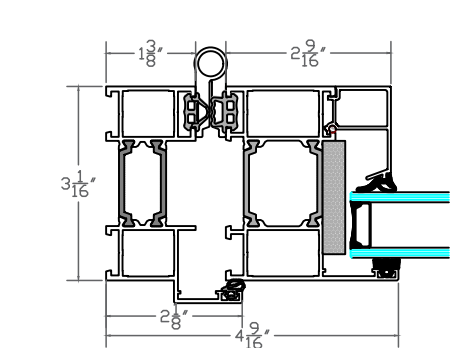

NOTE: DETAILS PROVIDED FOR EXPLANATION ONLY,
ARCHITECT AND ENGINEER OF RECORD TO
DEVELOP PROJECT SPECIFIC DETAILS.
POLA RESERVES RIGHTS TO MAKE TECHNICAL
CHANGES AND UPDATES WHICH MAY NOT BE
REFLECTED IN DRAWINGS

[illegible]

Project number	
Date	January 2026
Drawn by	
Checked by	
A104	
Scale	As indicated