



ELEVATIONS


COMMON CONFIGURATIONS:

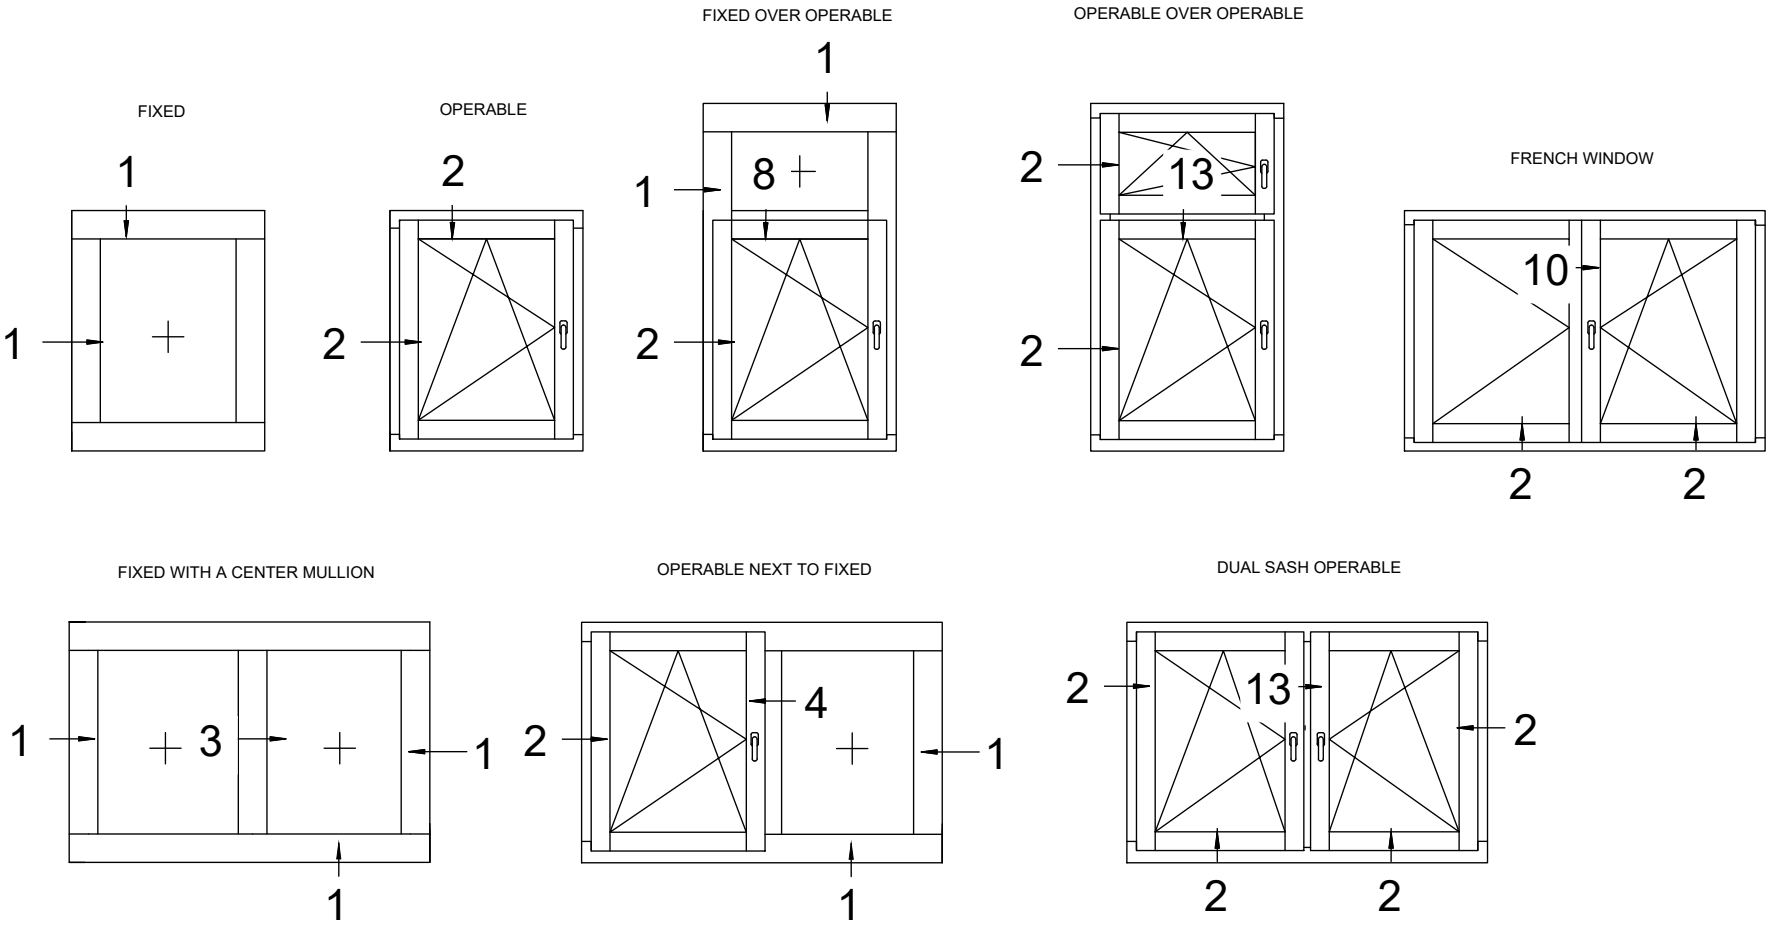

SWING AND DIVIDER OPTIONS:

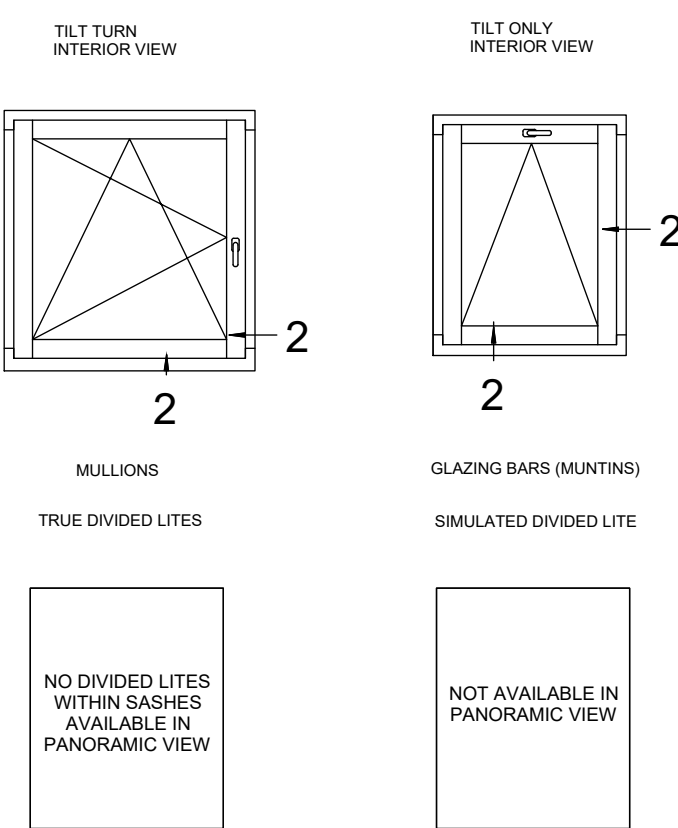


SIZING:

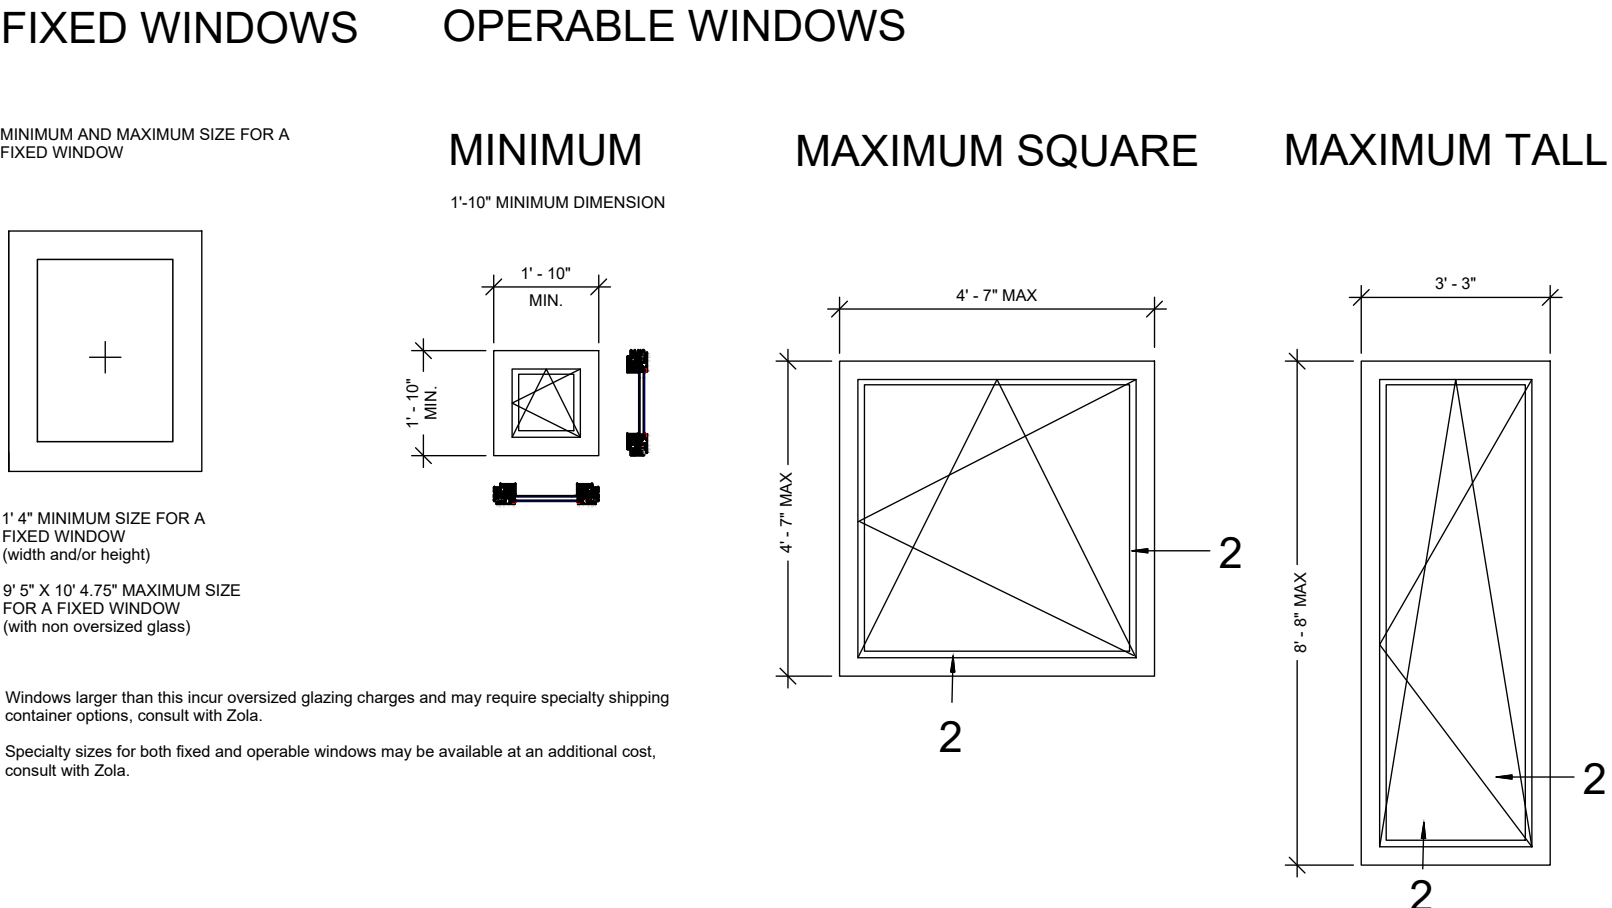


A ELEVATIONS - ZOLA CLASSIC CLAD PANORAMIC VIEW
NOT TO SCALE

DETAILS

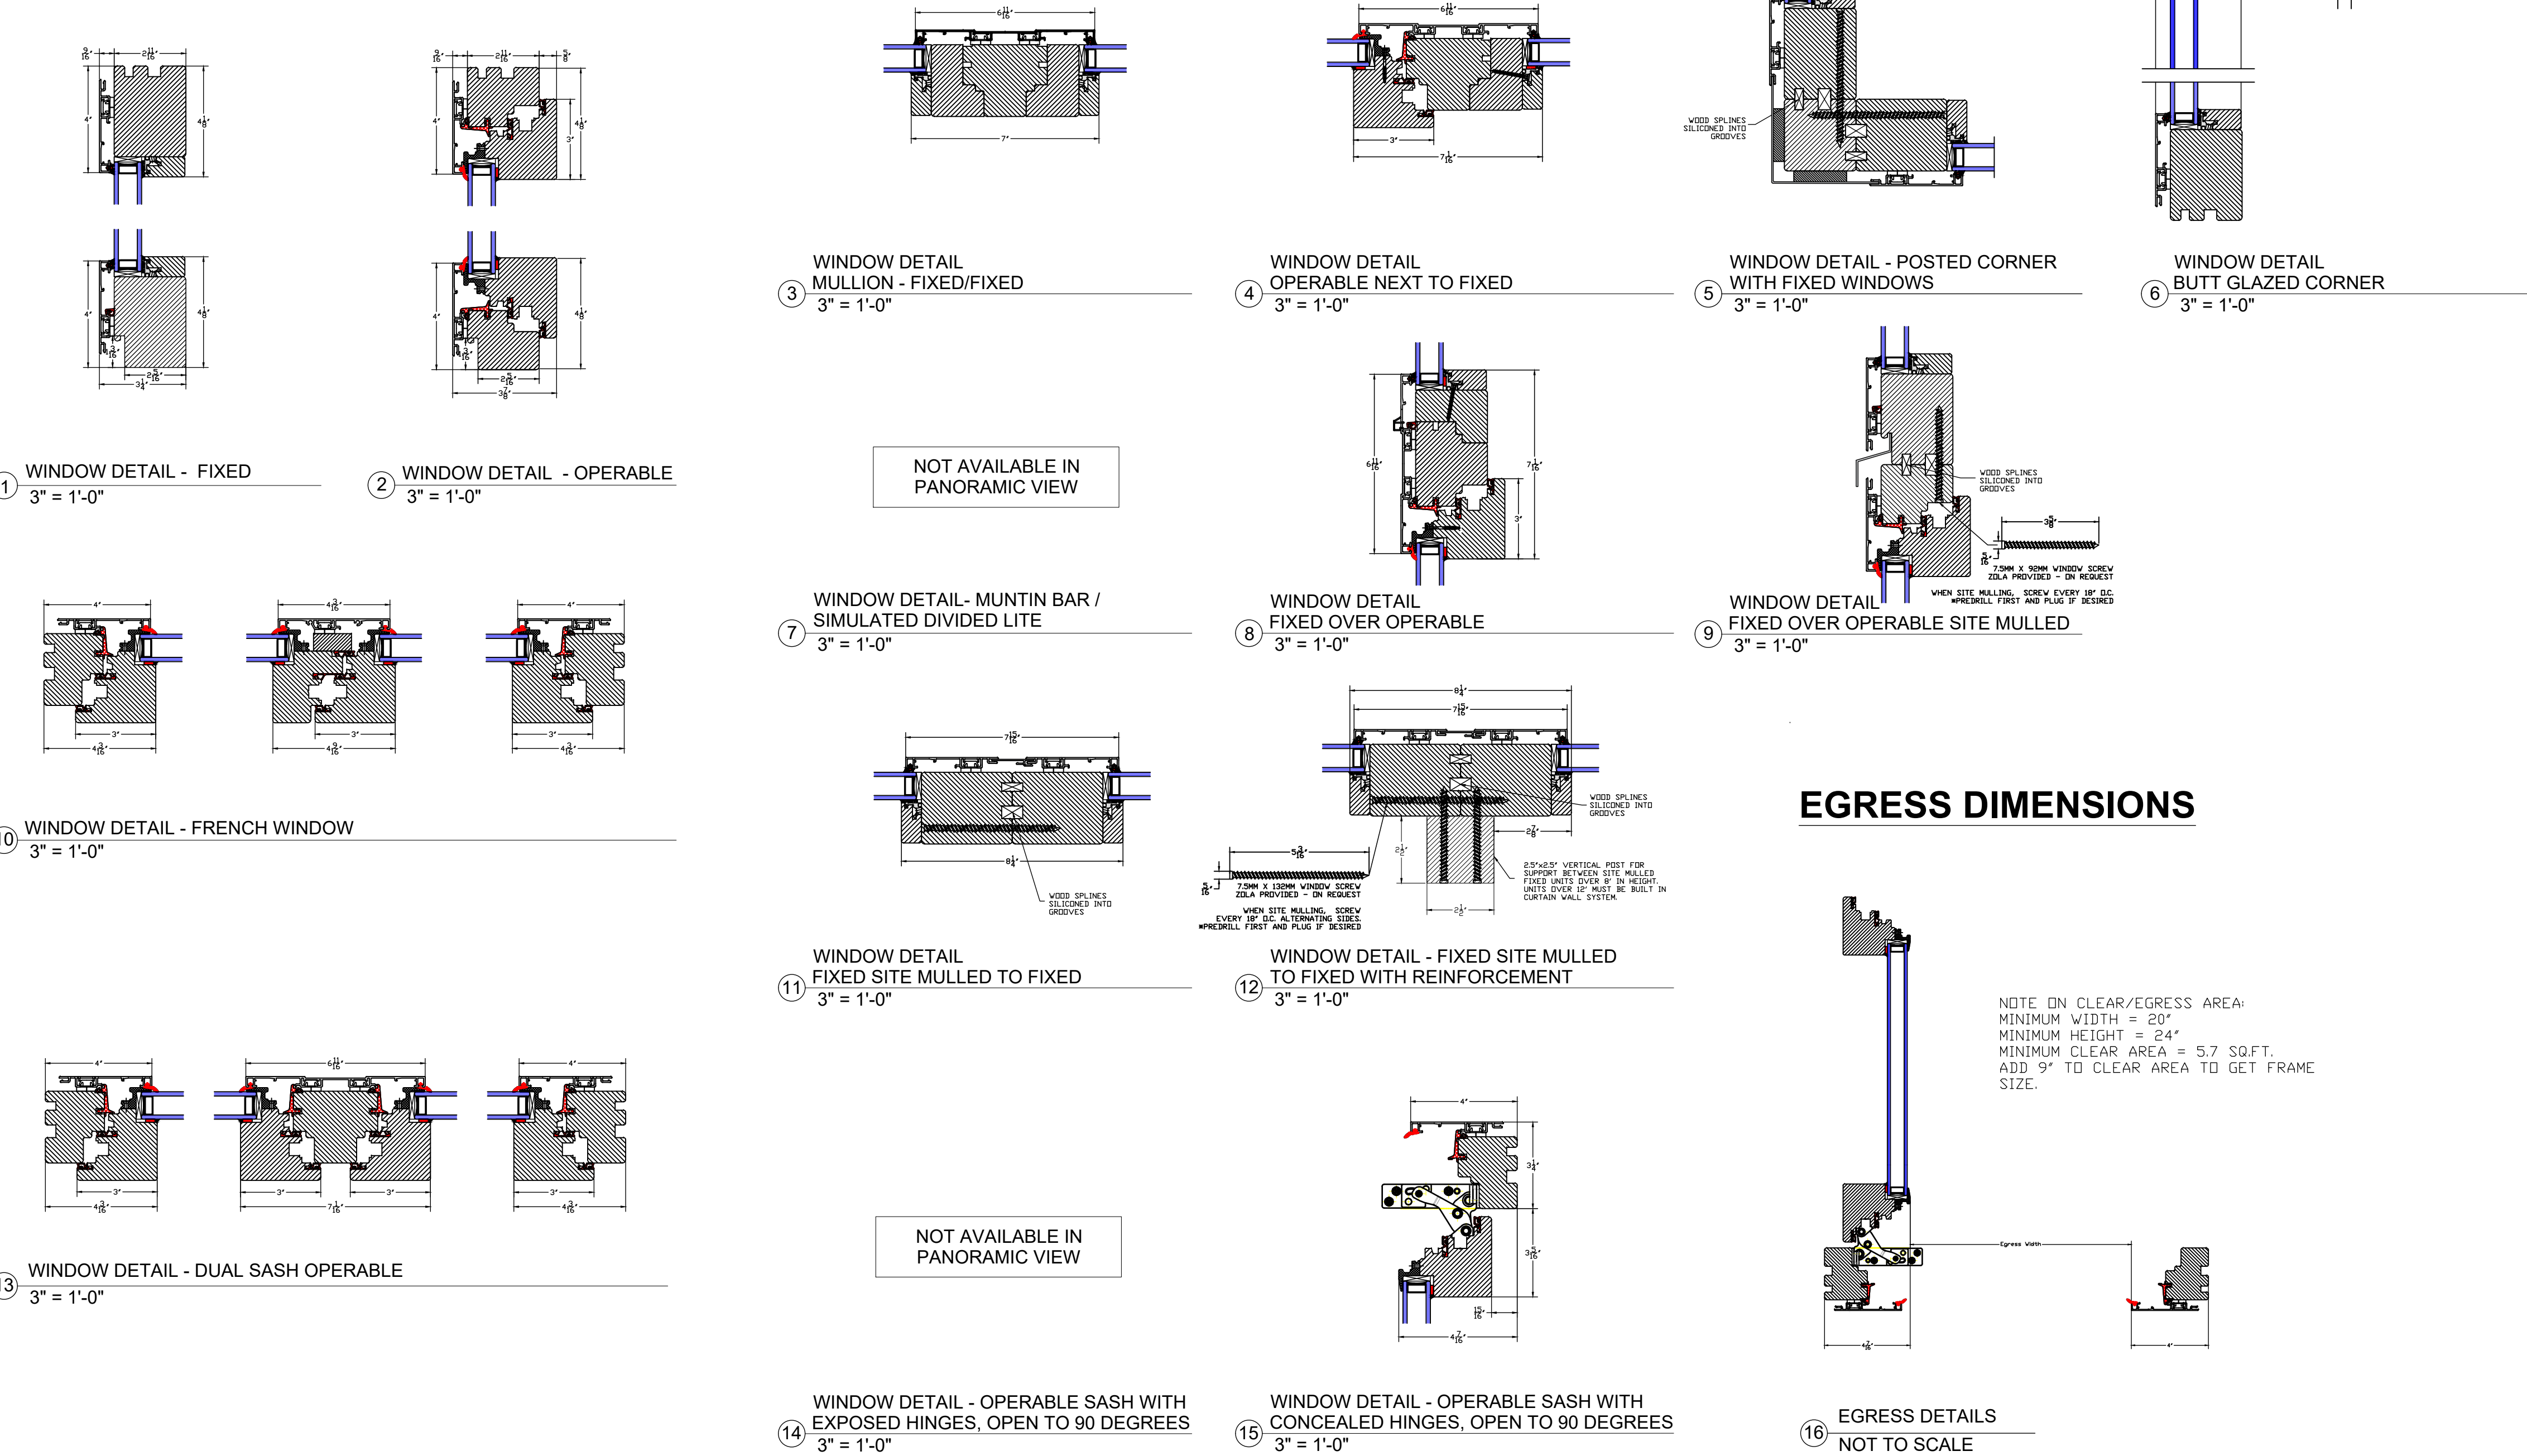

OPTIONS

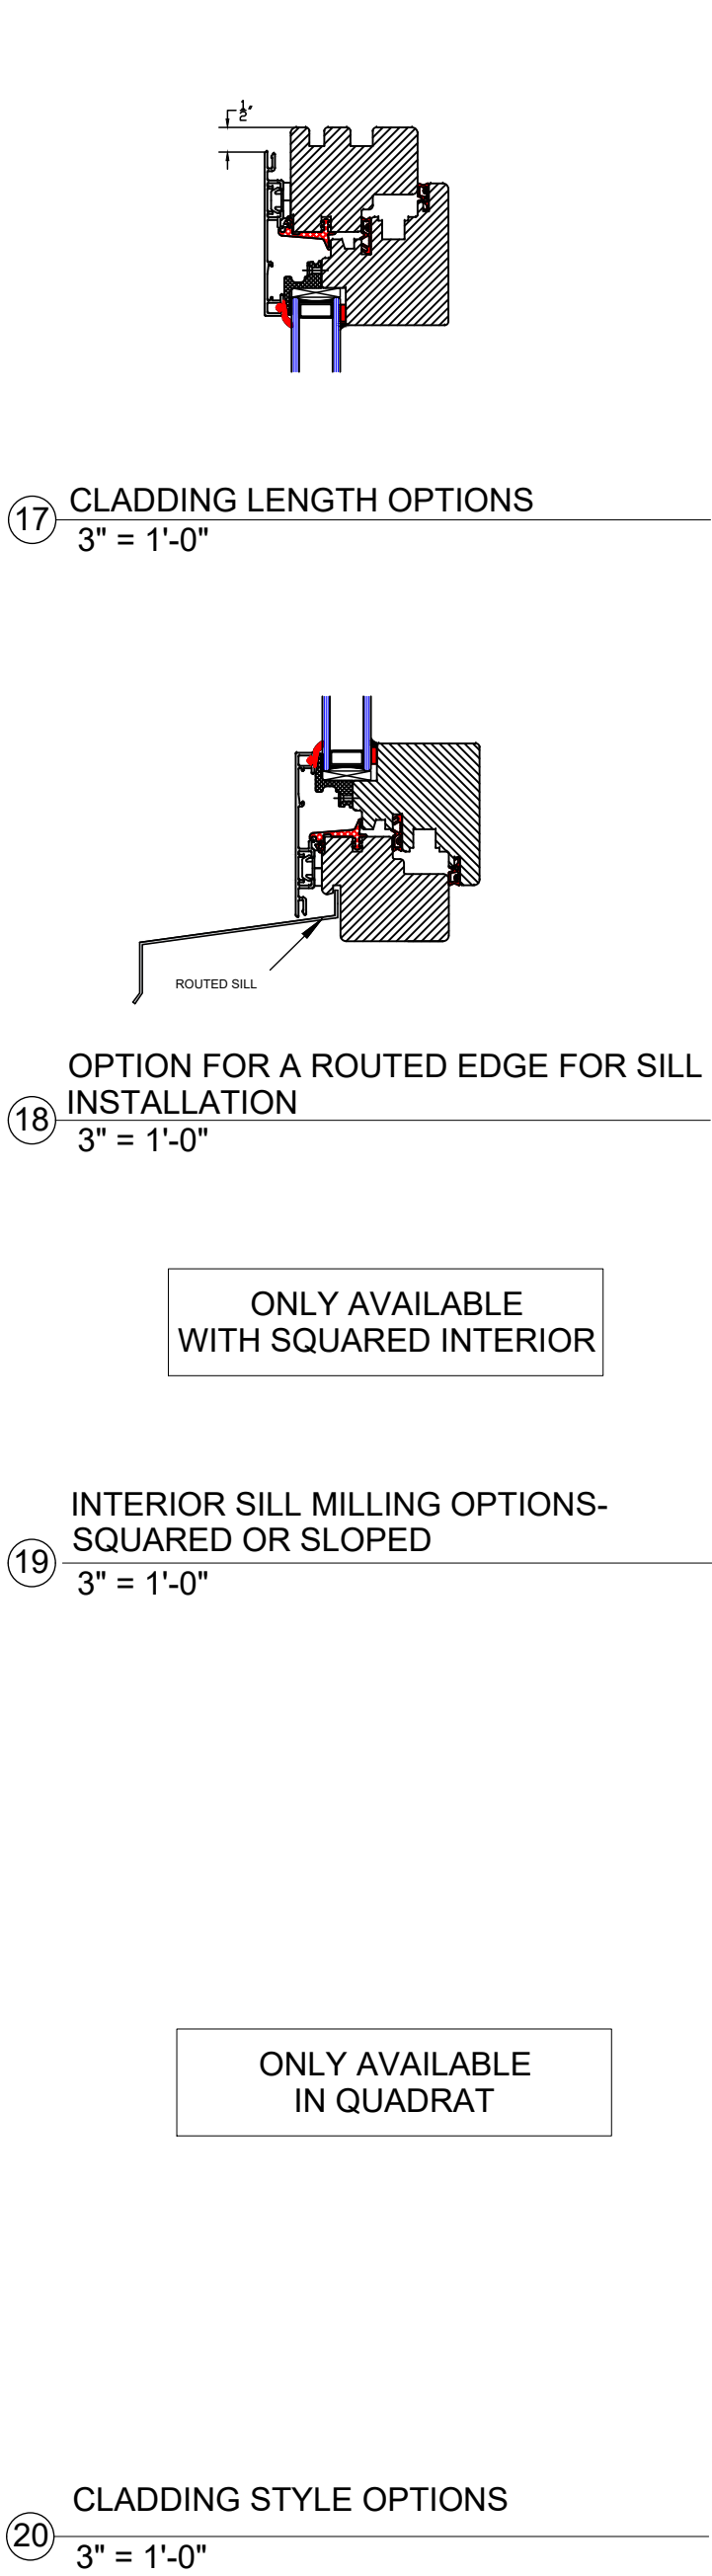

WWW.ZOLAWINDOWS.COM
(303) 578-0001

NOTE: DETAILS PROVIDED FOR EXPLANATION ONLY. ARCHITECT AND ENGINEER OF RECORD TO DEVELOP PROJECT SPECIFIC DETAILS. ZOLA RESERVES RIGHTS TO MAKE TECHNICAL CHANGES AND UPDATES WHICH MAY NOT BE REFLECTED IN DRAWINGS

No.	Description	Date

CLASSIC CLAD PANORAMIC VIEW WINDOW DETAILS
FIXED AND TILT & TURN

Project number	
Date	July 2024
Drawn by	
Checked by	
Scale	As indicated

Customized installation details by project architect or waterproofing consultant are required for a successful installation.