


ELEVATIONS

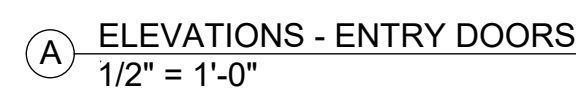











1 STANDARD INSWING DOOR

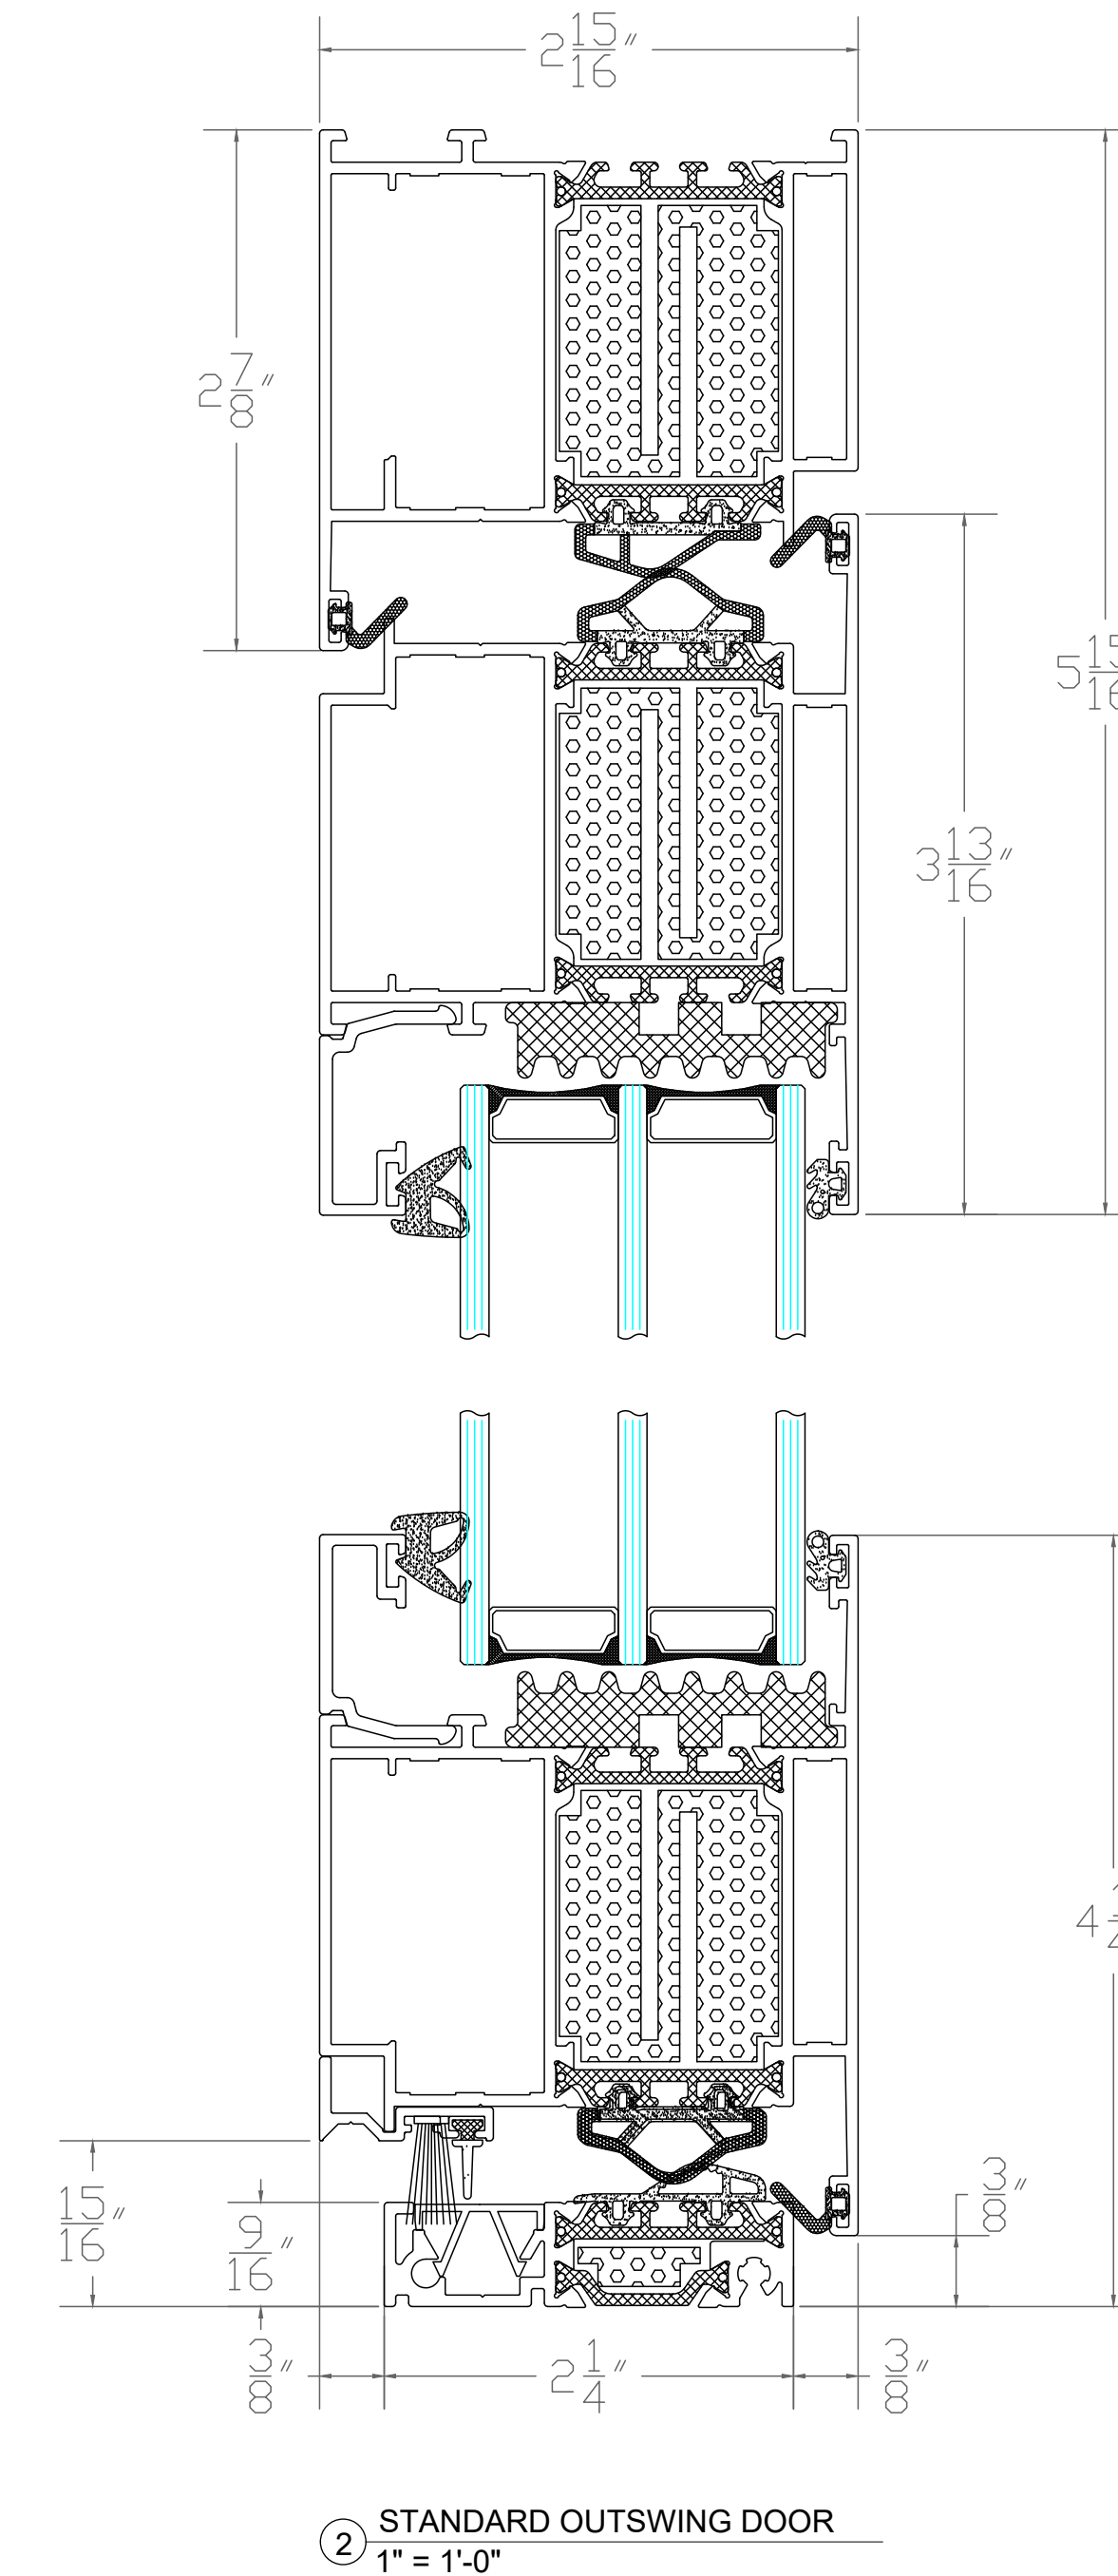


THERMO PLUS ALU75	
DOOR DETAILS	
SWING DOORS	
Project number	
Date	January 2026
Drawn by	
Checked by	
A101	
Scale	As indicated

Customized installation details by project architect or waterproofing consultant are required for a successful installation.

ELEVATIONS

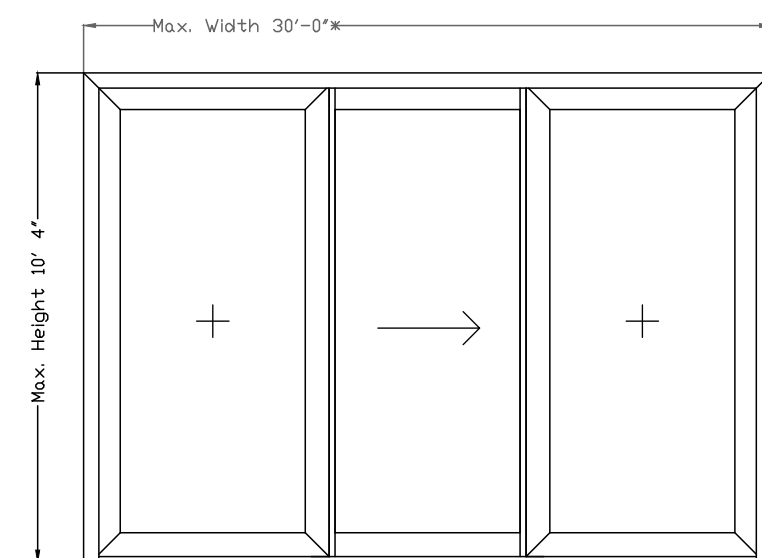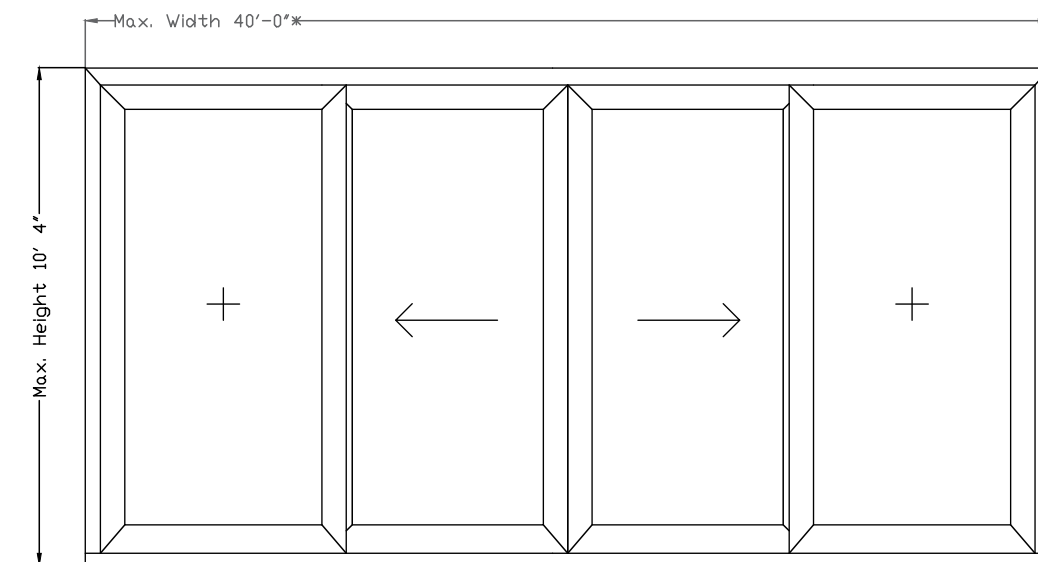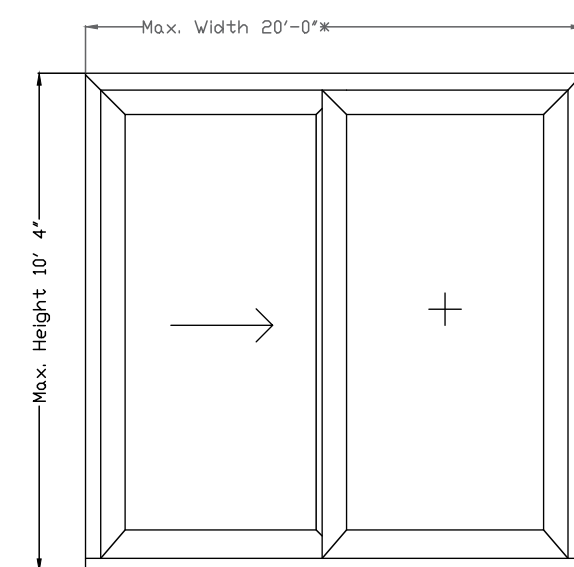


(A) ELEVATIONS - 2 RAIL LIFT SLIDES
3/8" = 1'-0"

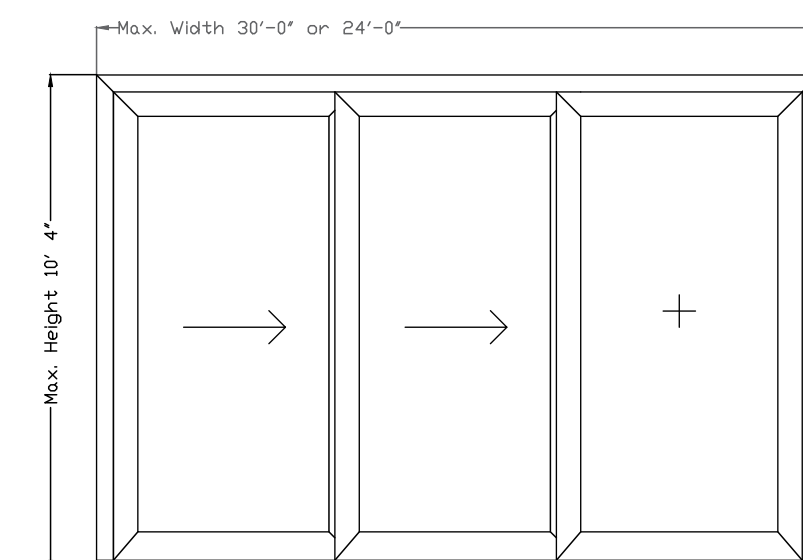

*note: each panel can be a maximum of 10'x8' either orientation


(B) ELEVATIONS - 3 RAIL LIFT SLIDES
3/8" = 1'-0"

DOUBLE RAIL SECTION VIEW
WITH SMOOTH THRESHOLD
① 4" = 1'-0"

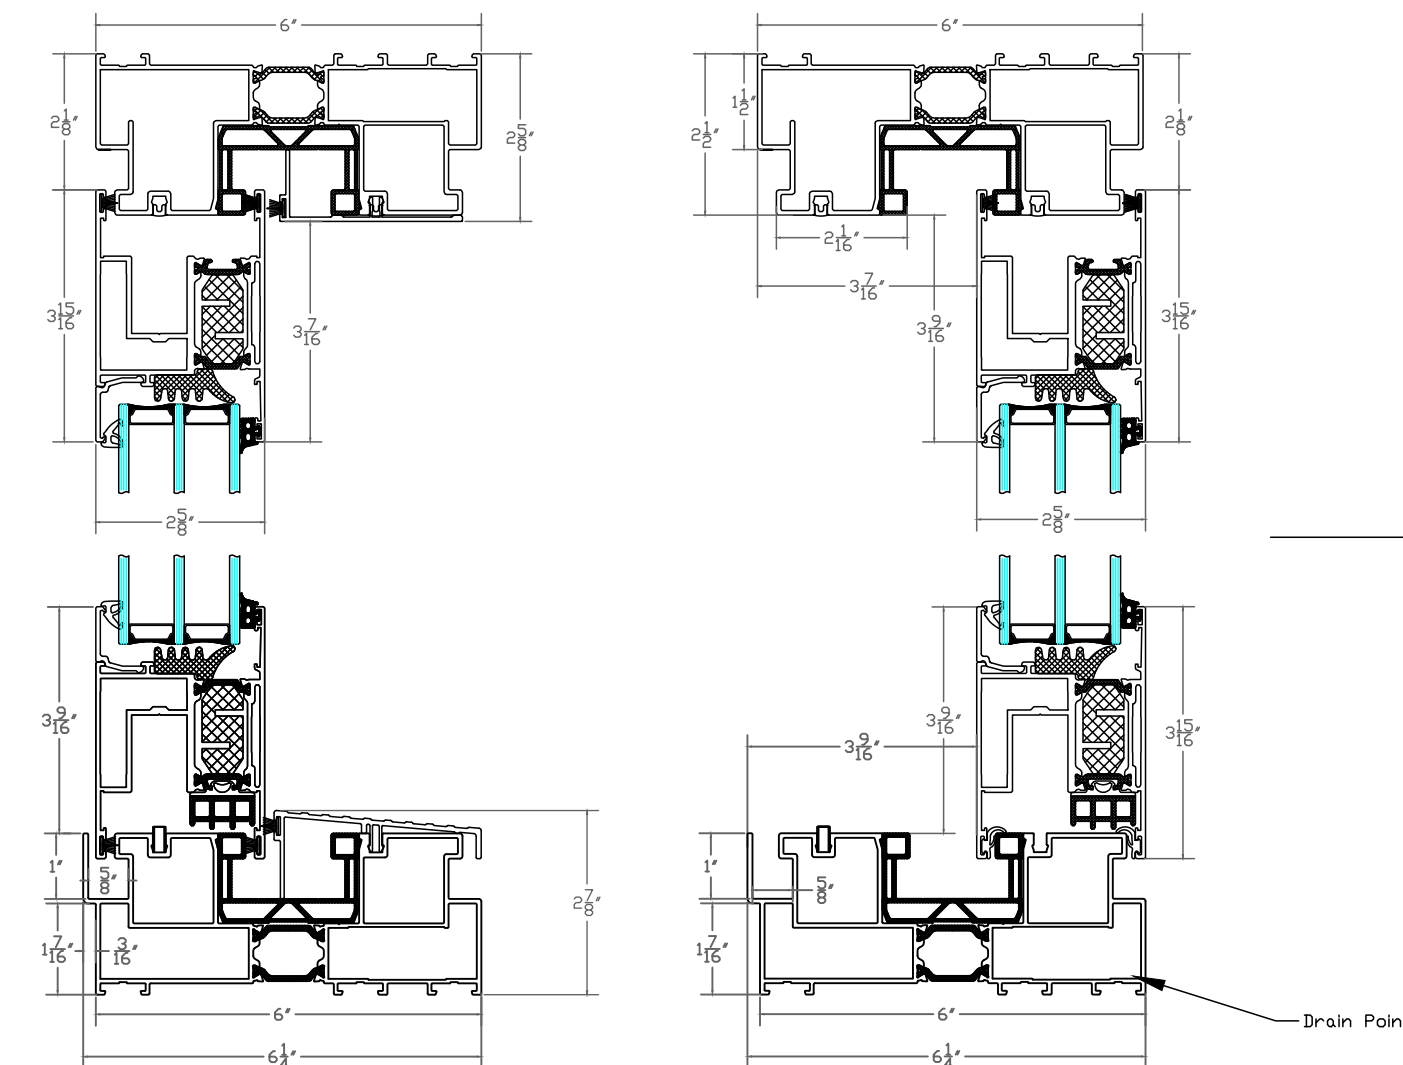


DOUBLE RAIL SECTION VIEW
WITH STANDARD THRESHOLD


4 4" = 1'-0"

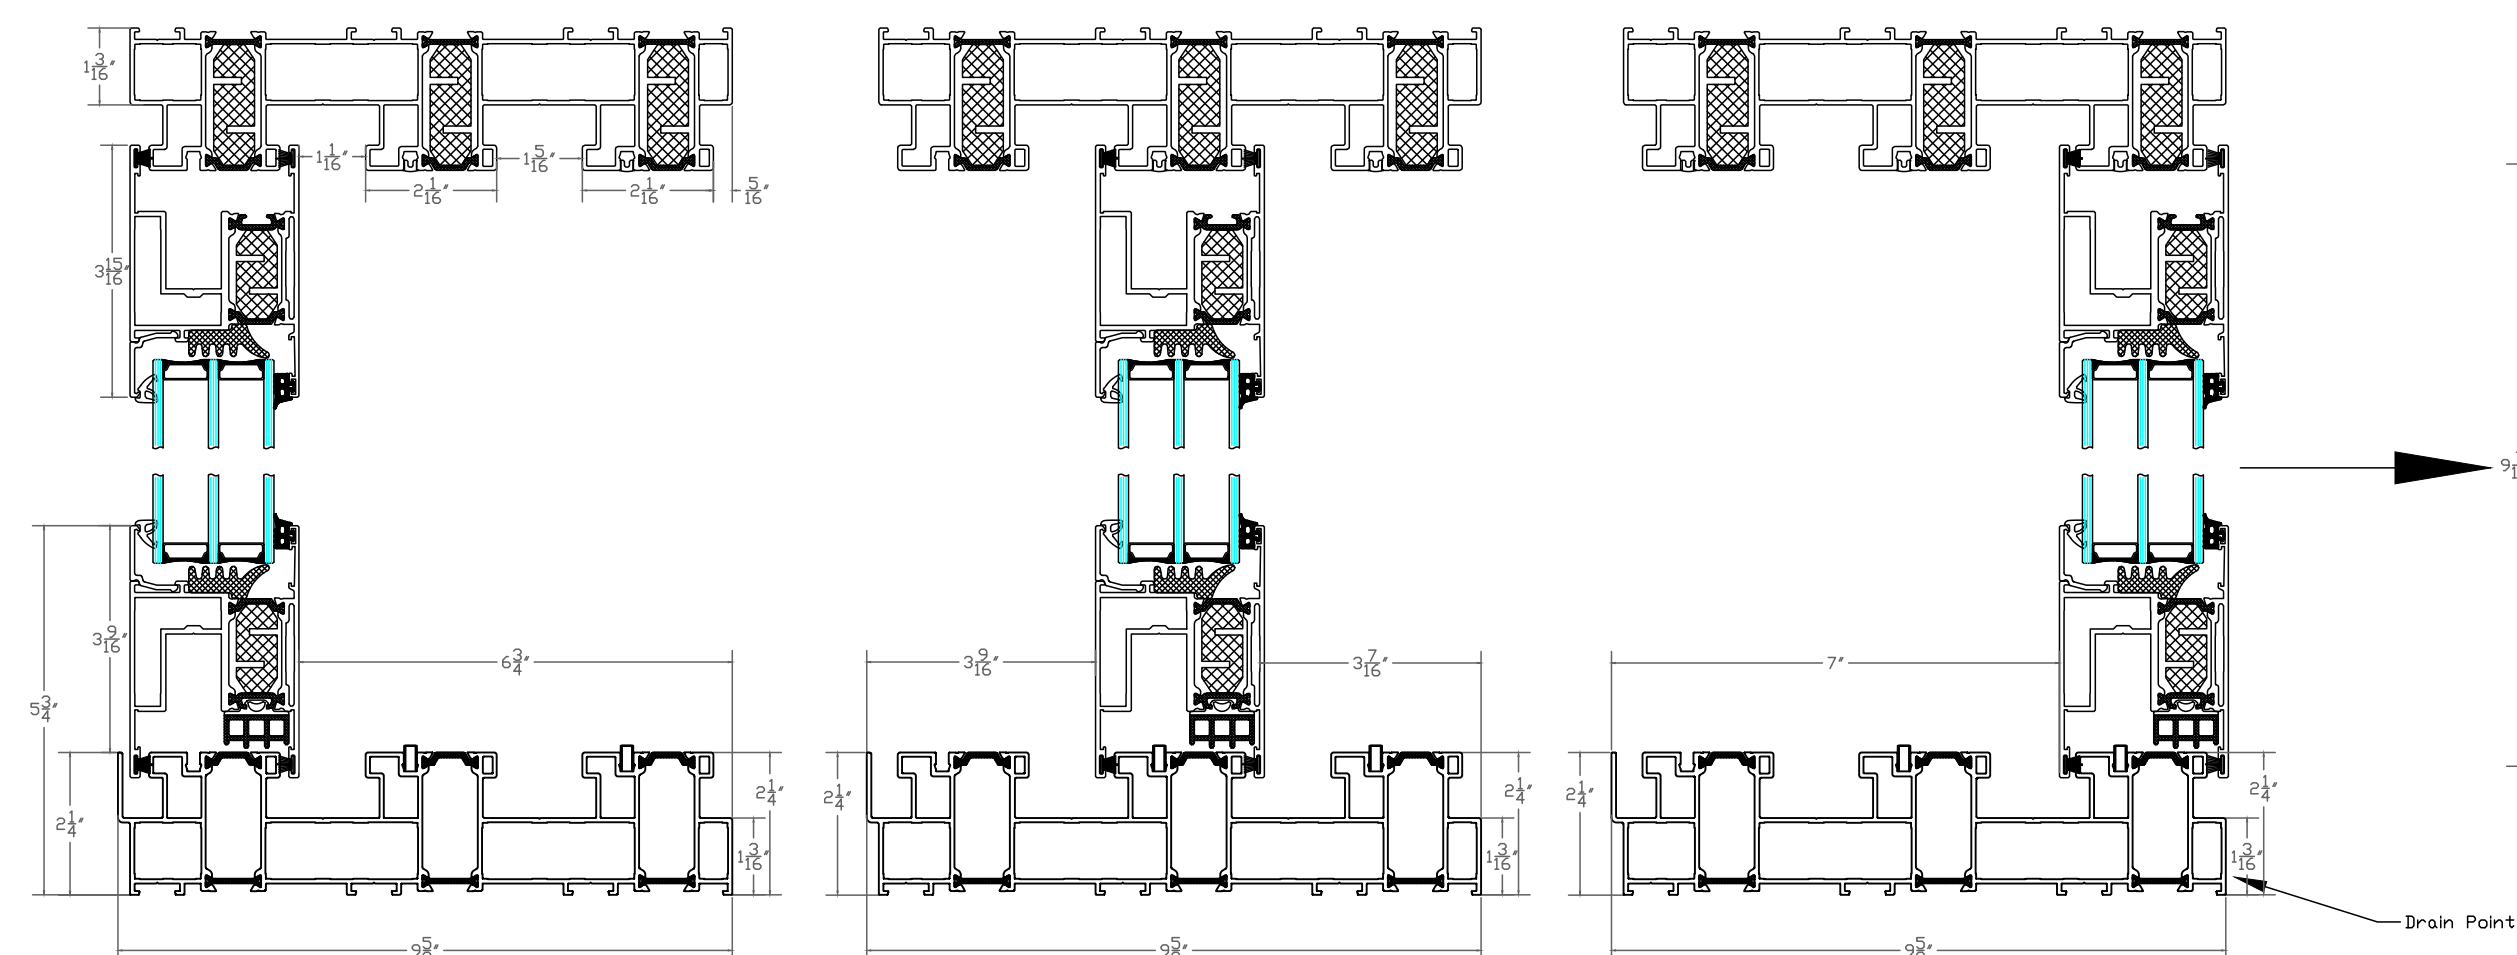


TRIPLE RAIL SECTION VIEW
AVAILABLE ONLY WITH STANDARD THRESHOLD
⑥ 4" = 1'-0"

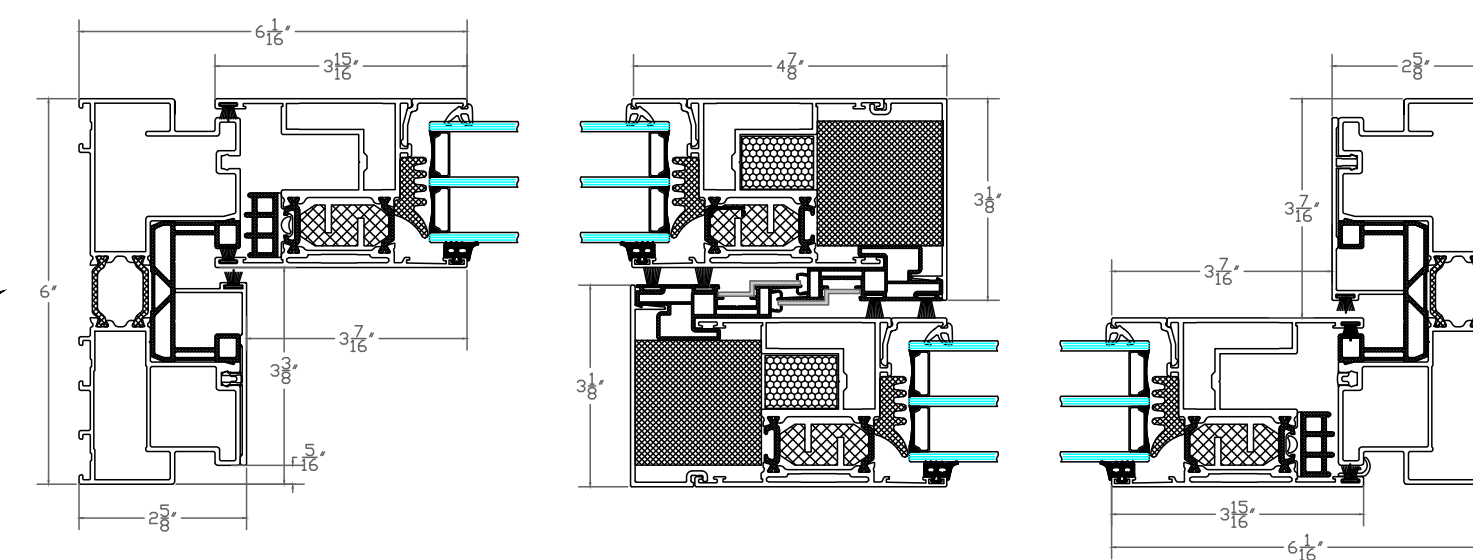


② XO PLAN VIEW
4" = 1'-0"

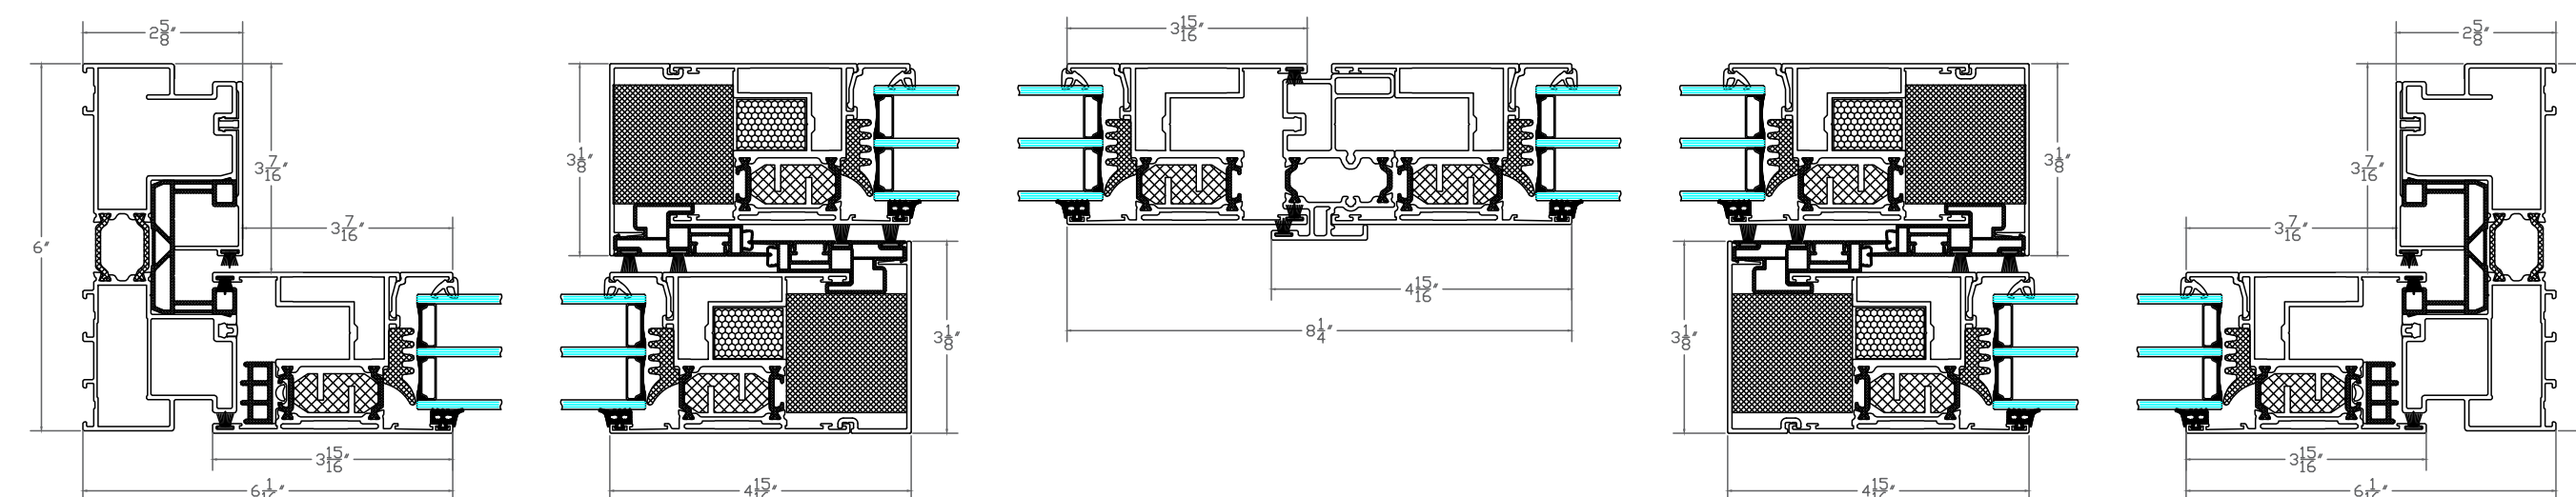

③ OXOXO PLAN VIEW
4" = 1'-0"

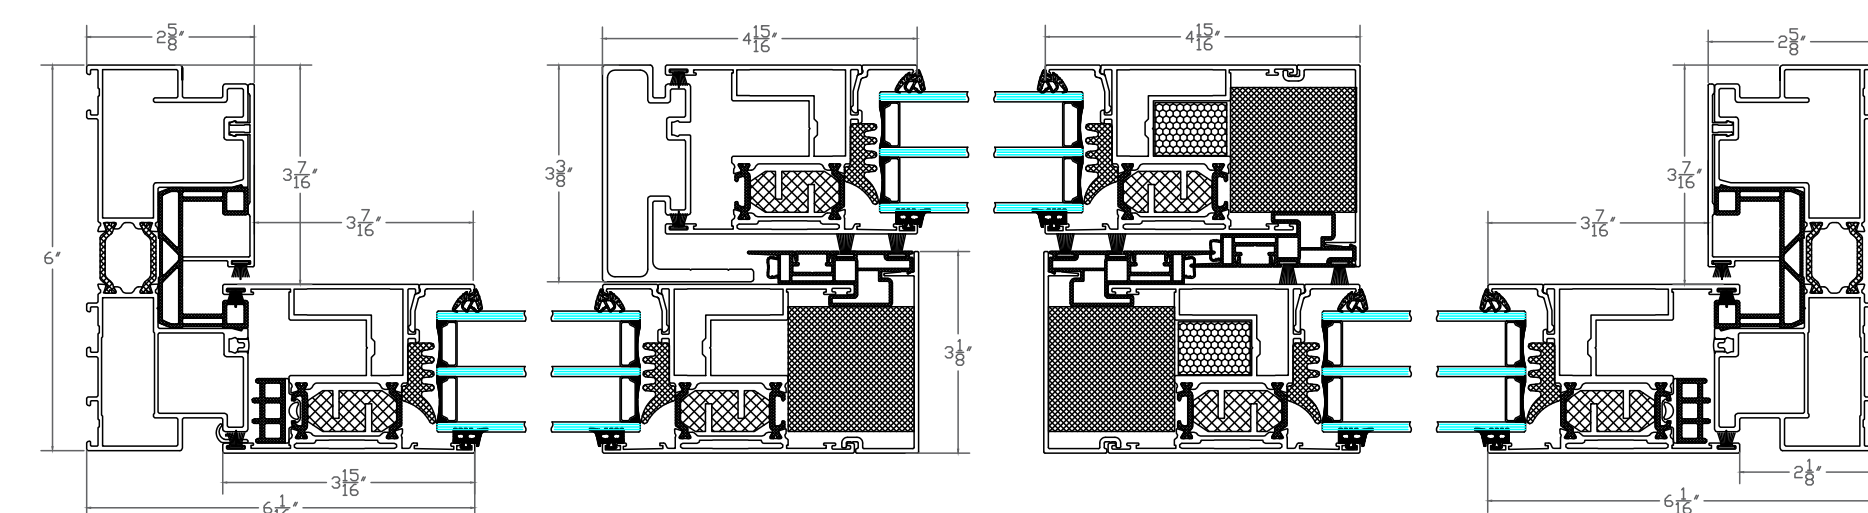

5 OXO PLAN VIEW
4" = 1'-0"

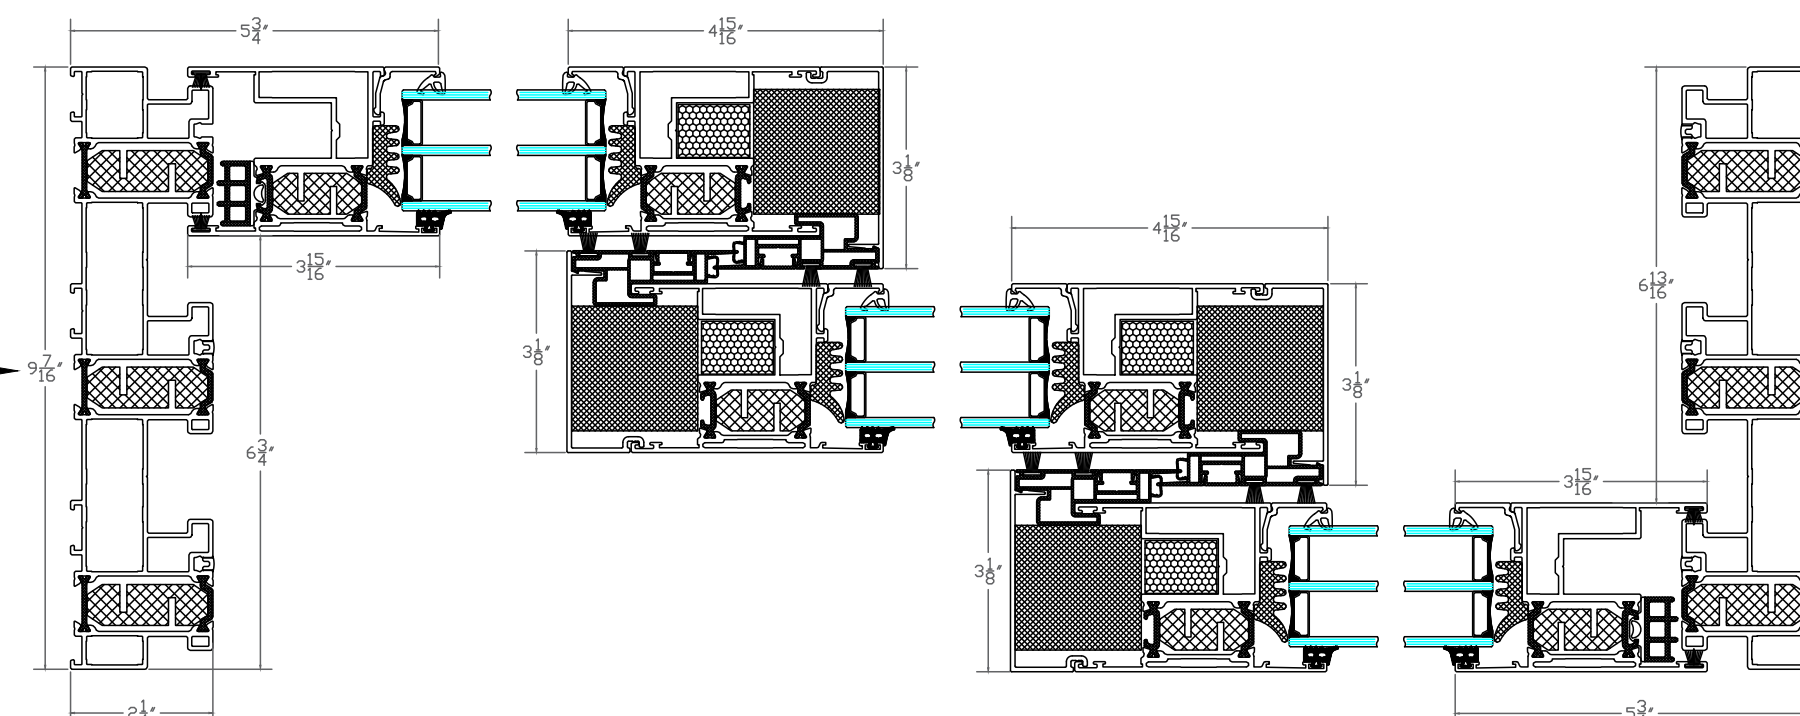

7 XXO PLAN VIEW
4" = 1'-0"



WWW.ZOLAWINDOWS.COM
(303) 578-0001

NOTE: DETAILS PROVIDED FOR EXPLANATION ONLY
ARCHITECT AND ENGINEER OF RECORD TO
DEVELOP PROJECT SPECIFIC DETAILS.
ZOLA RESERVES RIGHTS TO MAKE TECHNICAL
CHANGES AND UPDATES WHICH MAY NOT BE
REFLECTED IN DRAWINGS

[illegible]

THERMO ALU DOOR DETAILS

LIFT SLIDE DOORS

Project number	
Date	January 2026
Drawn by	
Checked by	
A102	
Scale	As indicated

Customized installation details by project architect or waterproofing consultant are required for a successful installation.

ELEVATIONS



DETAILS



NOTE: DETAILS PROVIDED FOR EXPLANATION ONLY,
ARCHITECT AND ENGINEER OF RECORD TO
DEVELOP PROJECT SPECIFIC DETAILS.
ZOLA RESERVES RIGHTS TO MAKE TECHNICAL
CHANGES AND UPDATES WHICH MAY NOT BE
REFLECTED IN DRAWINGS

[illegible]

Project number	
Date	January 2026
Drawn by	
Checked by	
A103	
Scale	As indicated

Customized installation details by project architect or waterproofing consultant are required for a successful installation.