

ELEVATIONS

COMMON CONFIGURATIONS:

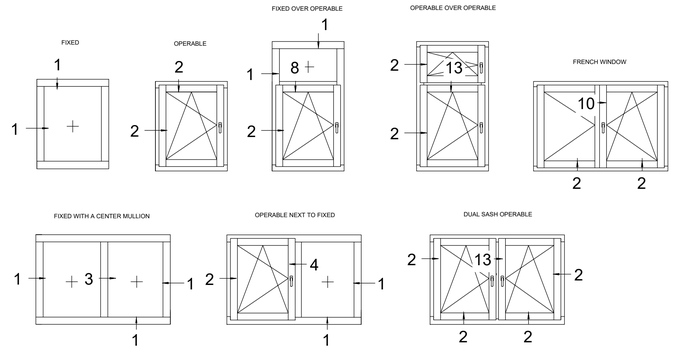

Ⓐ ELEVATIONS - ZOLA THERMO CLAD SERIES II
NOT TO SCALE

SWING AND DIVIDER OPTIONS:

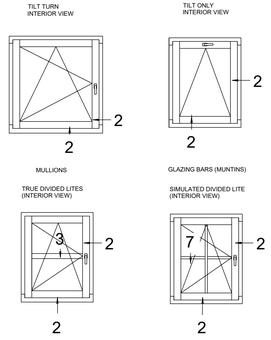

SIZING:

FIXED WINDOWS OPERABLE WINDOWS

MINIMUM AND MAXIMUM SIZE FOR A FIXED WINDOW



1'-4" MINIMUM SIZE FOR A FIXED WINDOW
(width and/or height)


8'-4" X 10'-3.5" MAXIMUM SIZE FOR A FIXED WINDOW
(with non oversized glass)

Windows larger than this incur oversized glazing charges and may require specialty shipping container options, consult with Zola.

Specialty sizes for both fixed and operable windows may be available at an additional cost, consult with Zola.


MINIMUM

1'-8" MINIMUM DIMENSION

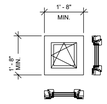


*Note: shown with visible hinges, minimum size with concealed hinges is: 1' 11" x 1' 11"

MAXIMUM SQUARE

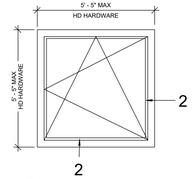


*Note: Must be a series II frame, as exposed power hinges are required

MAXIMUM TALL

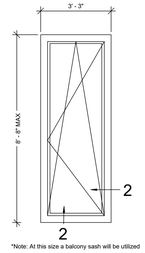


*Note: At this size a balcony sash will be utilized


DETAILS

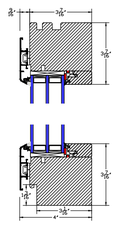


1 WINDOW DETAIL - FIXED
3" = 1'-0"

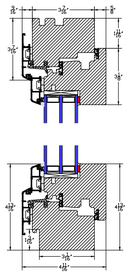


2 WINDOW DETAIL - OPERABLE
3" = 1'-0"

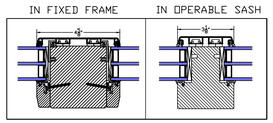

3 WINDOW DETAIL
MULLION - DIVIDED LITES
3" = 1'-0"

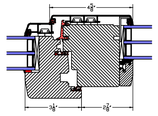


4 WINDOW DETAIL
OPERABLE NEXT TO FIXED
3" = 1'-0"

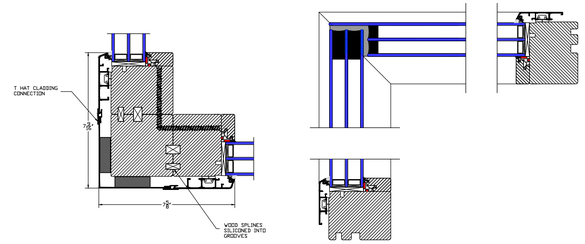


5 WINDOW DETAIL - POSTED CORNER
WITH FIXED WINDOWS
3" = 1'-0"


6 WINDOW DETAIL
BUTT GLAZED CORNER
3" = 1'-0"

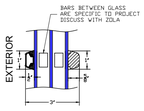


7 WINDOW DETAIL- MUNTIN BAR /
SIMULATED DIVIDED LITE
3" = 1'-0"

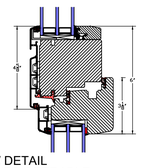


8 WINDOW DETAIL
FIXED OVER OPERABLE
3" = 1'-0"

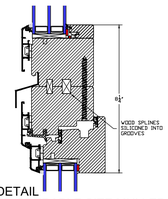


9 WINDOW DETAIL
FIXED OVER OPERABLE SITE MULLED
3" = 1'-0"

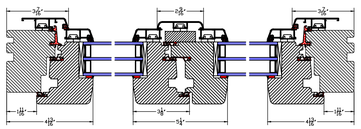


10 WINDOW DETAIL - FRENCH WINDOW
3" = 1'-0"

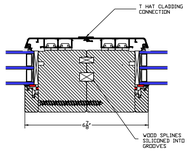


11 WINDOW DETAIL
FIXED SITE MULLED TO FIXED
3" = 1'-0"

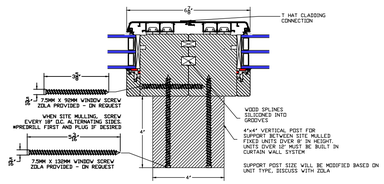


12 WINDOW DETAIL - FIXED SITE MULLED
TO FIXED WITH REINFORCEMENT
3" = 1'-0"

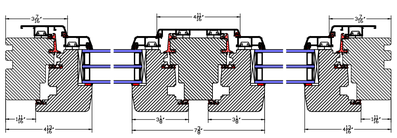

13 WINDOW DETAIL - DUAL SASH OPERABLE
3" = 1'-0"

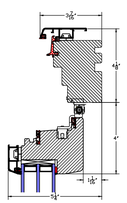


14 WINDOW DETAIL - OPERABLE SASH WITH
EXPOSED HINGES, OPEN TO 90 DEGREES
3" = 1'-0"

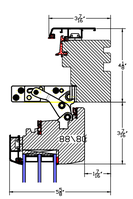


15 WINDOW DETAIL - OPERABLE SASH WITH
CONCEALED HINGES, OPEN TO 90 DEGREES
3" = 1'-0"

EGRESS DIMENSIONS

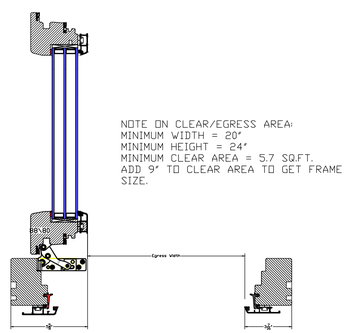


16 EGRESS DETAILS
NOT TO SCALE

OPTIONS

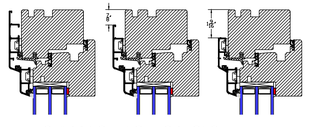


17 CLADDING LENGTH OPTIONS -
CLASSIC STYLE CLADDING SHOWN
3" = 1'-0"

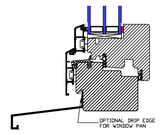

18 OPTION FOR A ROUTED EDGE FOR SILL
INSTALLATION
3" = 1'-0"



19 INTERIOR SILL MILLING OPTIONS-
SQUARED OR SLOPED
3" = 1'-0"

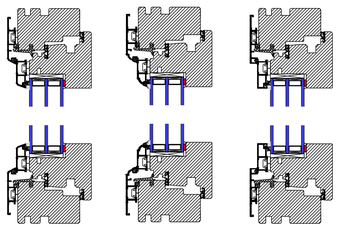

20 CLADDING STYLE OPTIONS
3" = 1'-0"

Customized installation details by project architect or waterproofing consultant are required for a successful installation.

ZOLA WINDOWS

WWW.ZOLAWINDOWS.COM
(303) 578-0001

NOTE: DETAILS PROVIDED FOR EXPLANATION ONLY, ARCHITECT AND ENGINEER OF RECORD TO DEVELOP PROJECT SPECIFIC DETAILS. ZOLA RESERVES RIGHTS TO MAKE TECHNICAL CHANGES AND UPDATES WHICH MAY NOT BE REFLECTED IN DRAWINGS

No.	Description	Date

THERMO CLAD II WINDOW DETAILS

FIXED AND TILT & TURN

Project number	
Date	DEC 2025
Drawn by	
Checked by	

A101

Scale: As indicated