



ELEVATIONS


COMMON CONFIGURATIONS:

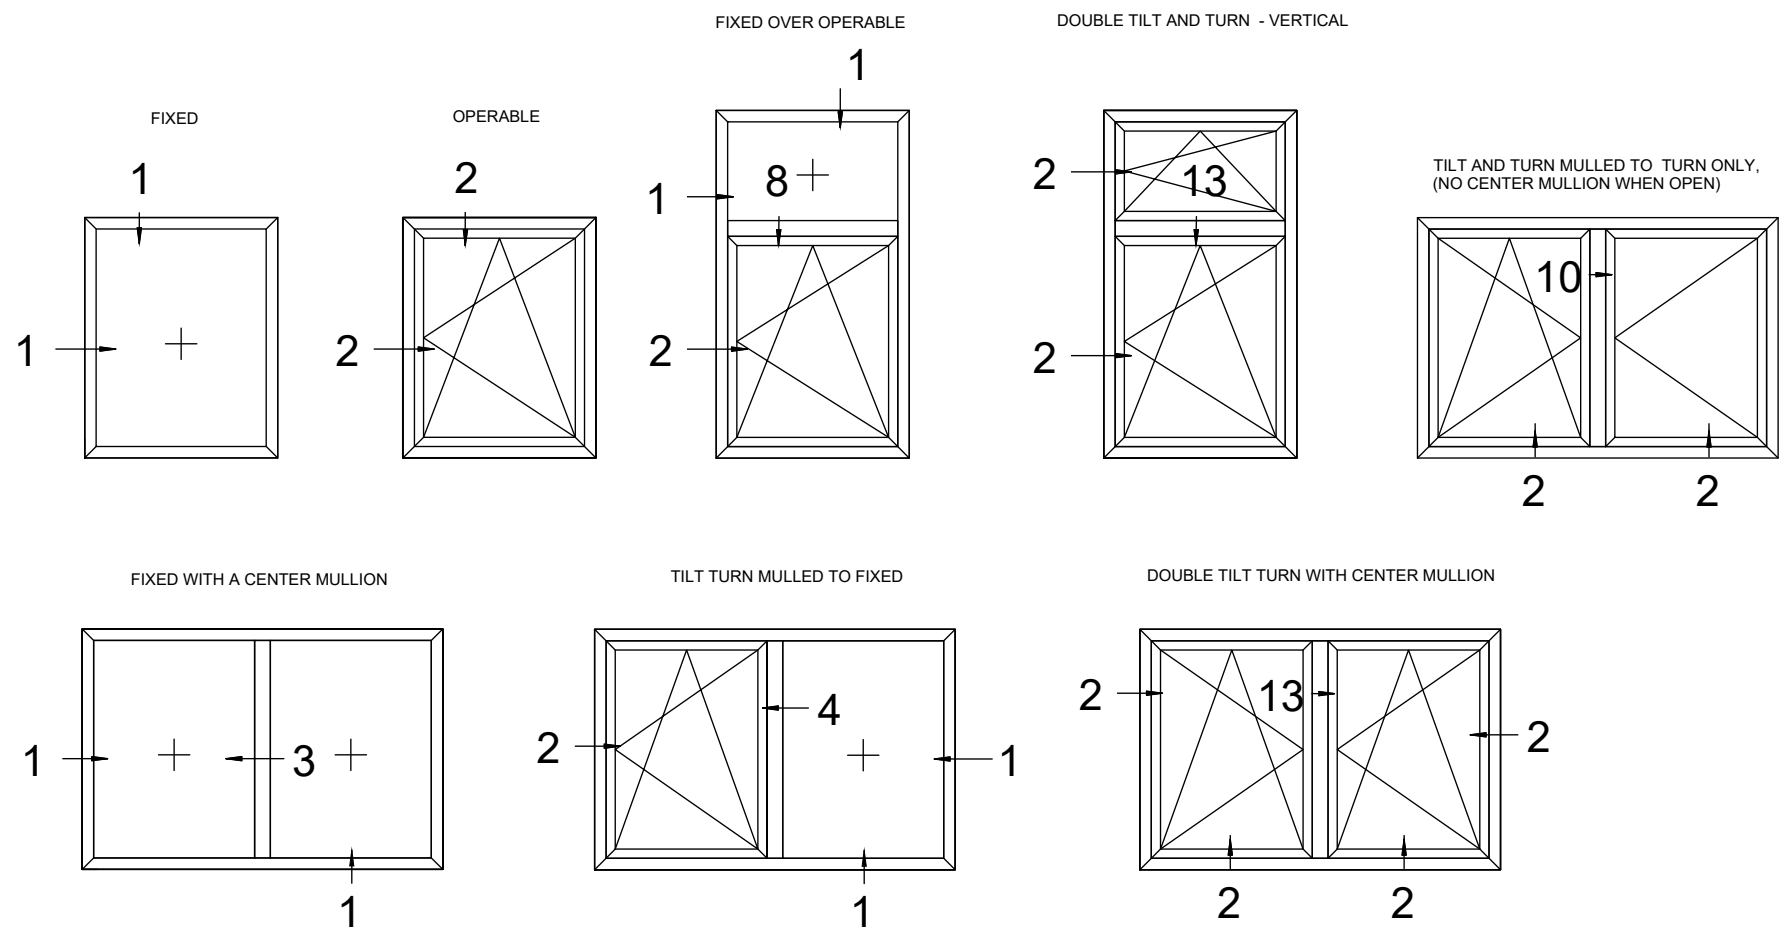

SWING AND DIVIDER OPTIONS:

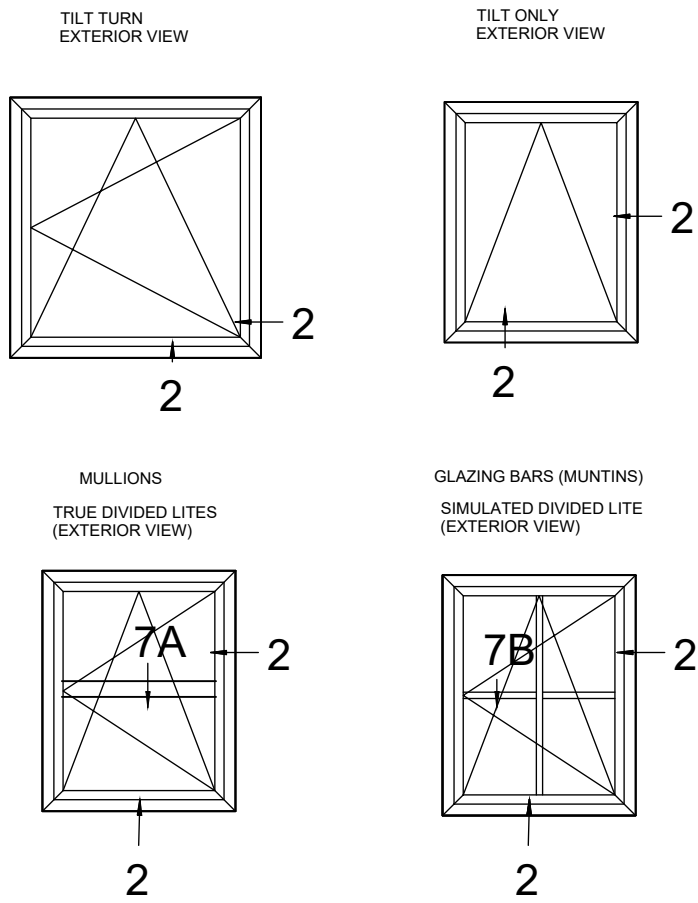


SIZING:

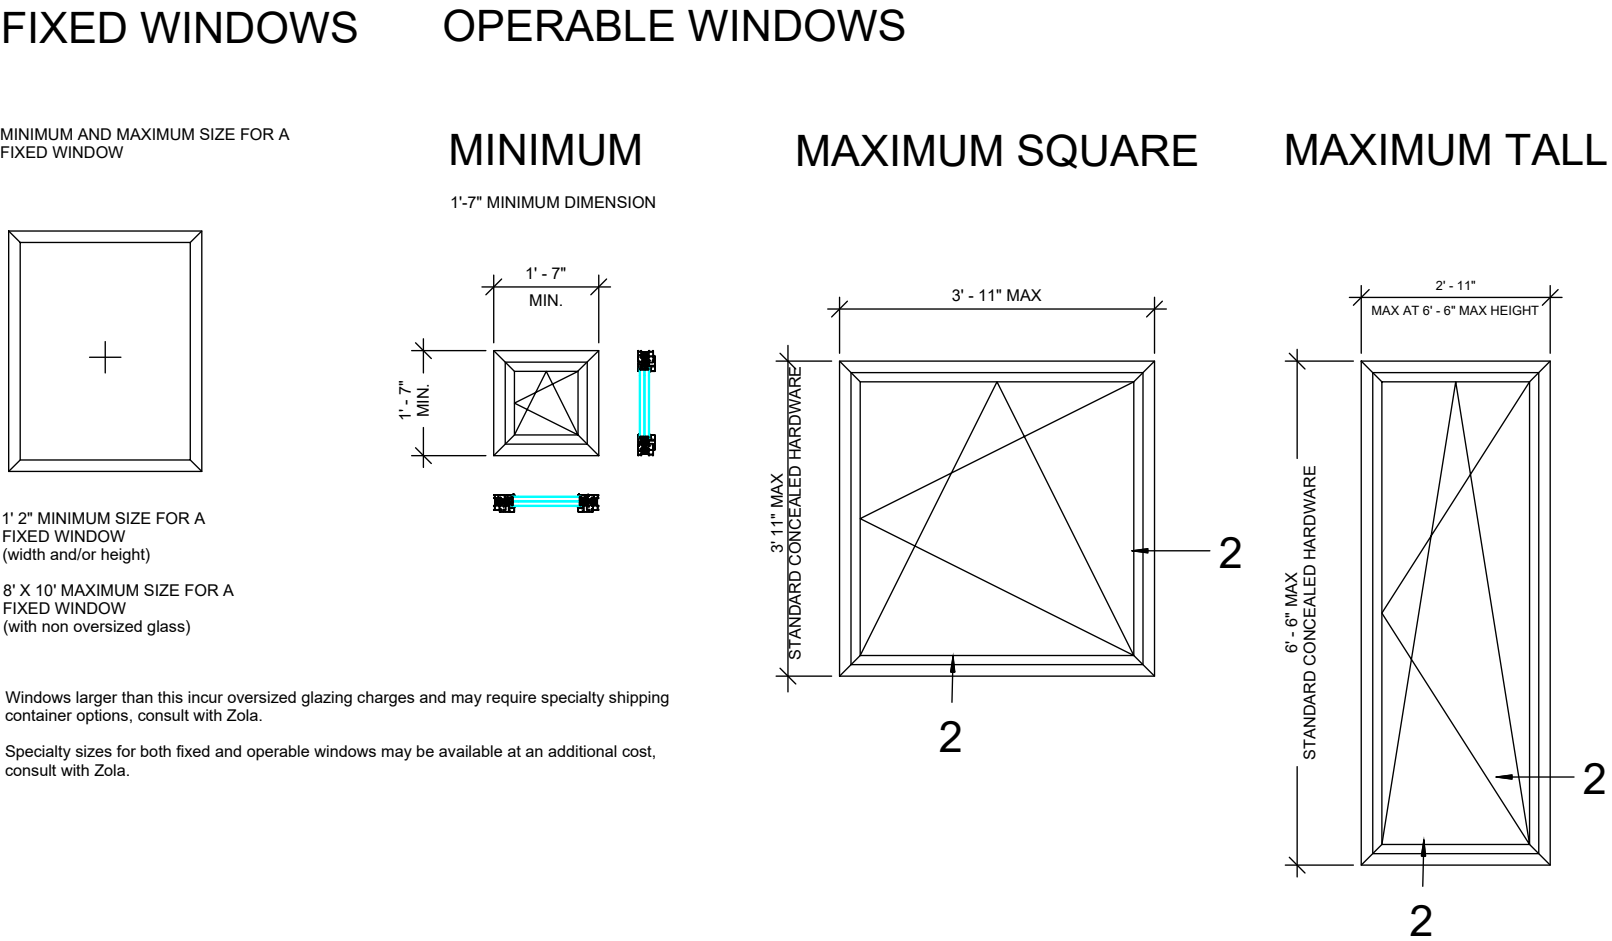

A ELEVATIONS - ZOLA THERMO ALU75
NOT TO SCALE

DETAILS

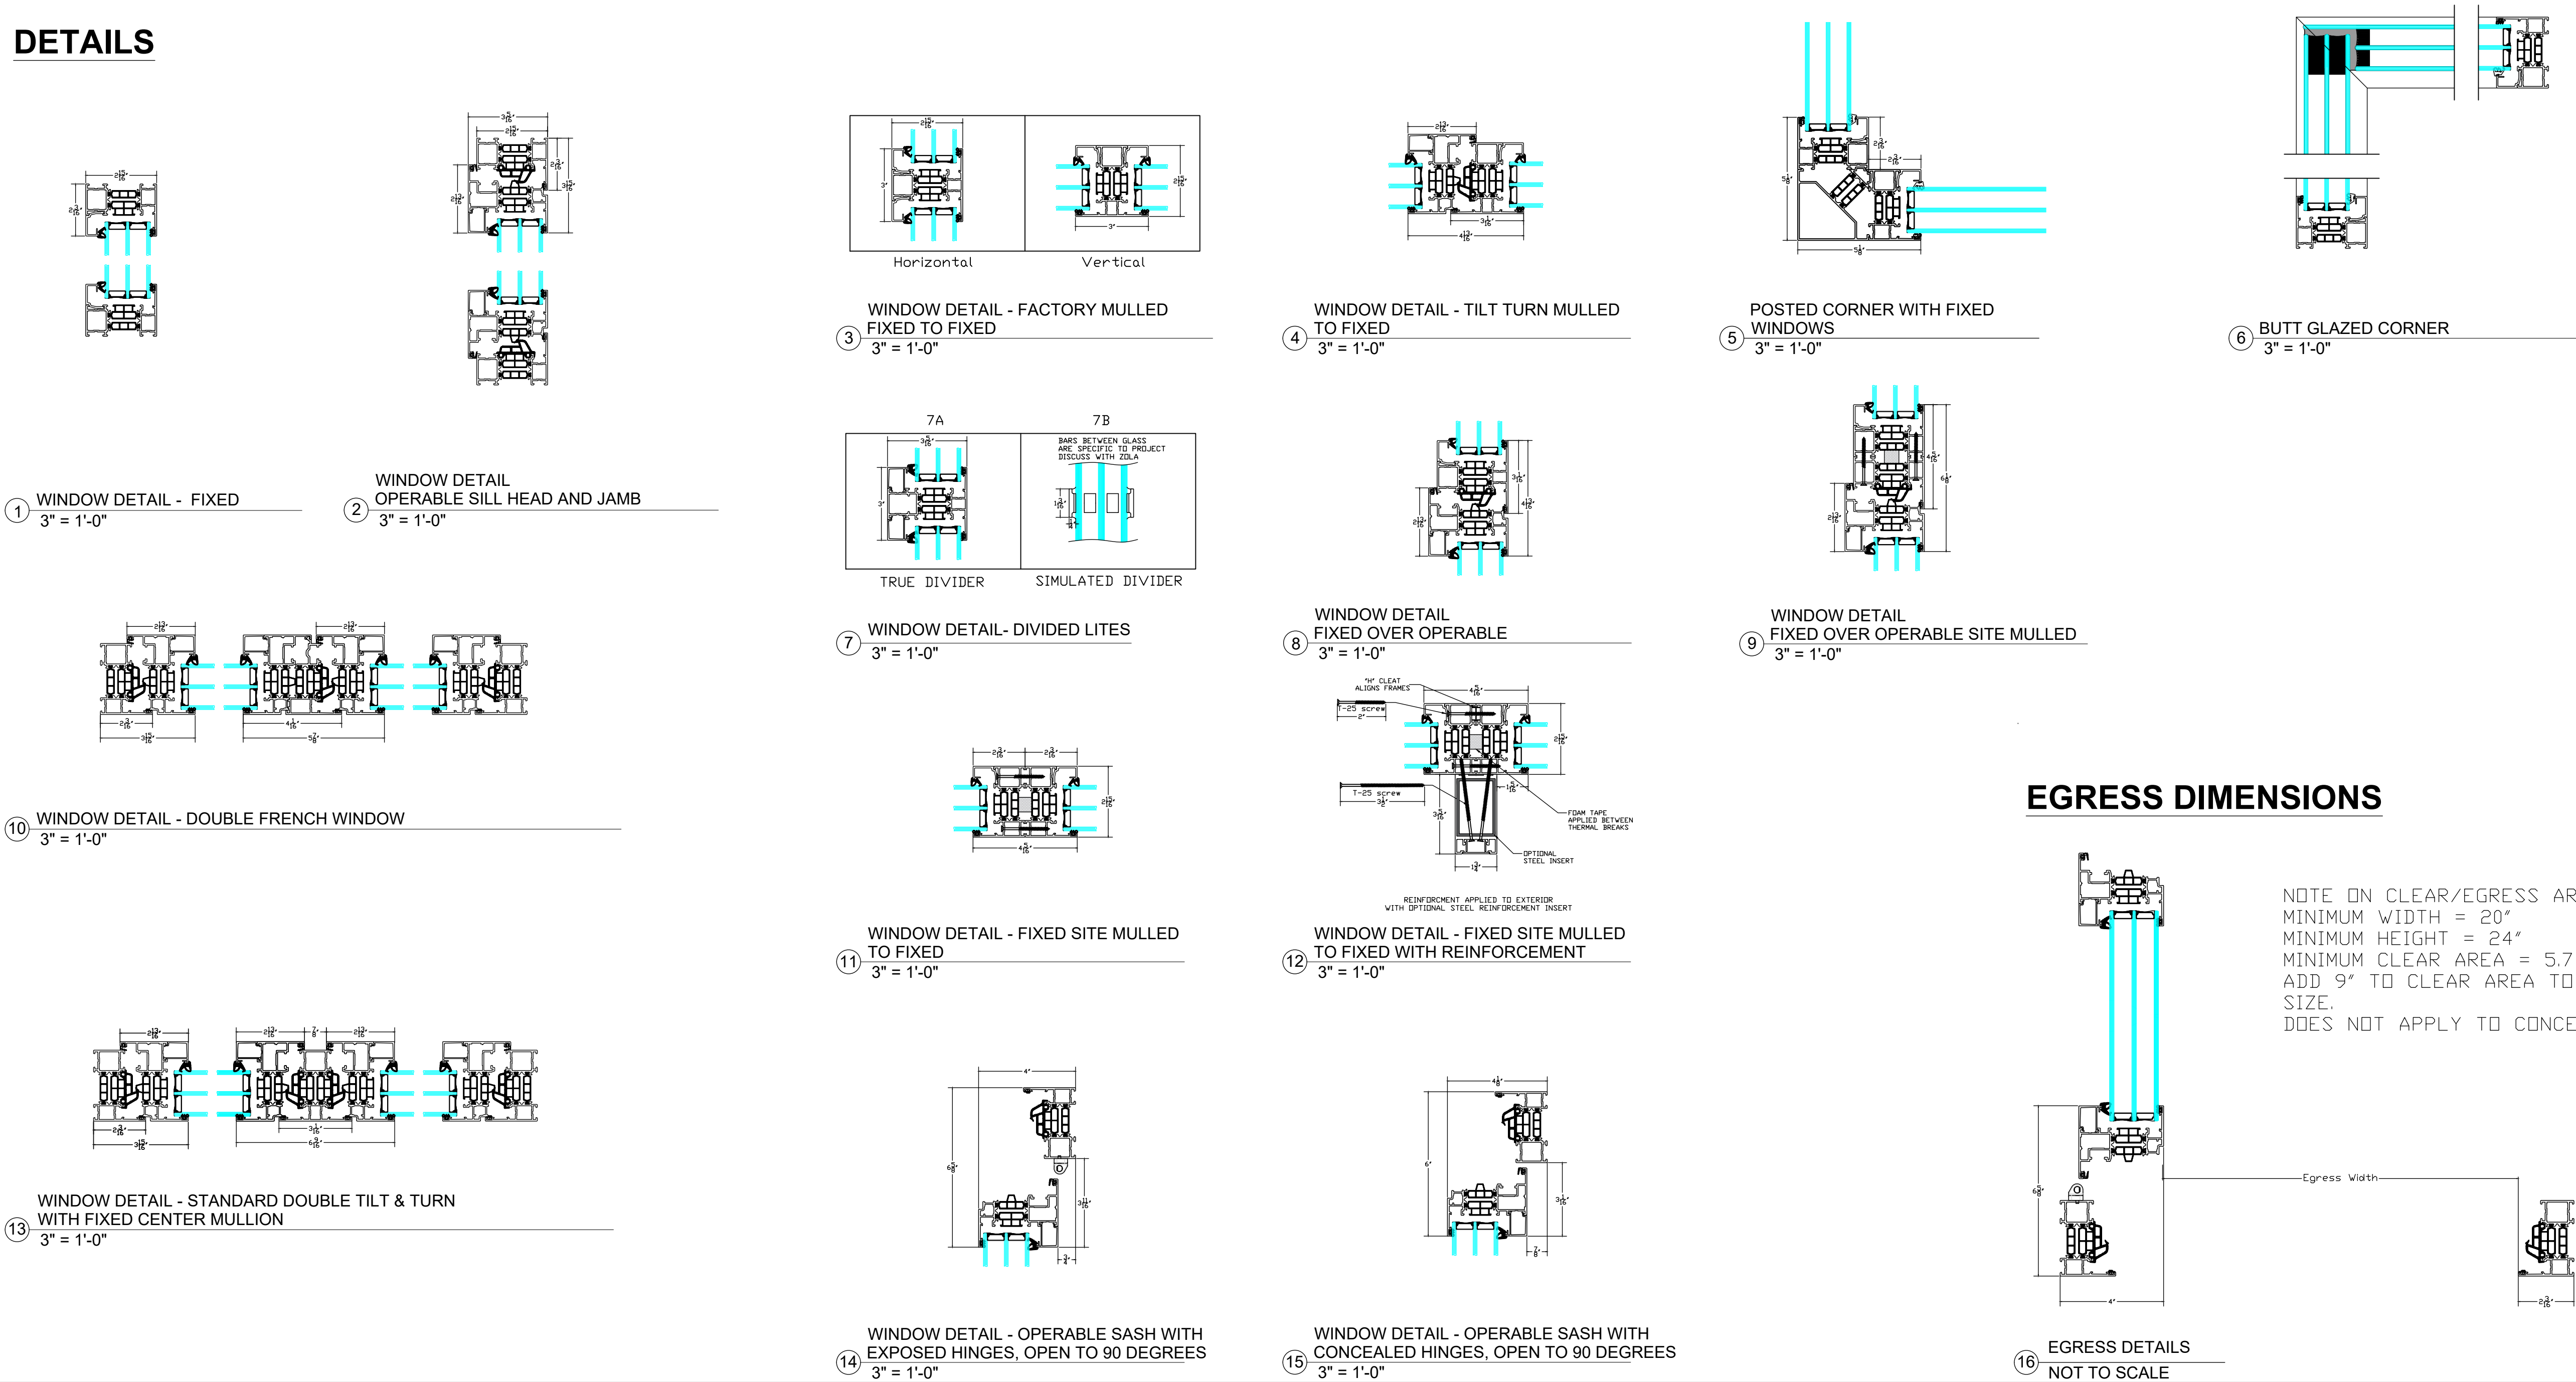

WWW.ZOLAWINDOWS.COM
(303) 578-0001

NOTE: DETAILS PROVIDED FOR EXPLANATION ONLY.
ARCHITECT AND ENGINEER OF RECORD TO
DEVELOP PROJECT SPECIFIC DETAILS.
ZOLA RESERVES RIGHTS TO MAKE TECHNICAL
CHANGES AND UPDATES WHICH MAY NOT BE
REFLECTED IN DRAWINGS

No.	Description	Date

THERMO ALU75
WINDOW DETAILS
FIXED AND TILT & TURN

Project number	
Date	DEC 2024
Drawn by	
Checked by	
	A101
Scale	As indicated

Customized installation details by project architect or waterproofing consultant are required for a successful installation.