ELEVATIONS

COMMON CONFIGURATIONS:

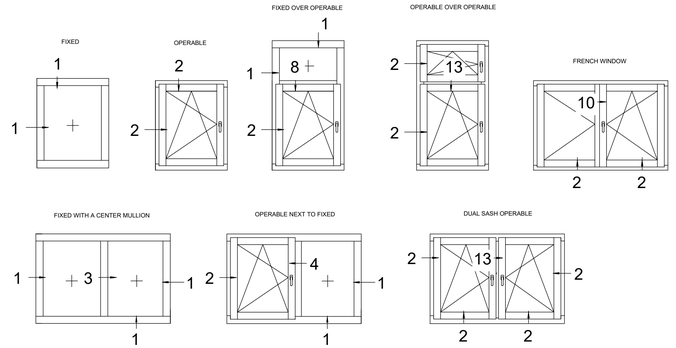

Ⓐ ELEVATIONS - ZOLA THERMO WOOD
NOT TO SCALE

SWING AND DIVIDER OPTIONS:

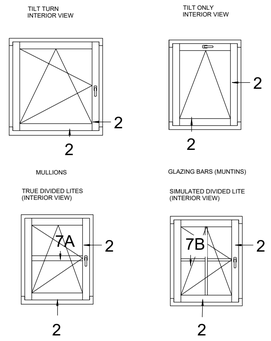

SIZING:

FIXED WINDOWS OPERABLE WINDOWS

MINIMUM AND MAXIMUM SIZE FOR A FIXED WINDOW

1' 4" MINIMUM SIZE FOR A FIXED WINDOW
(width and/or height)

8' 3" X 10' 2.5" MAXIMUM SIZE FOR A FIXED WINDOW
(with non oversized glass)

Windows larger than this incur oversized glazing charges and may require specialty shipping container options, consult with Zola.

Specialty sizes for both fixed and operable windows may be available at an additional cost, consult with Zola.

MINIMUM

1'-8" MINIMUM DIMENSION

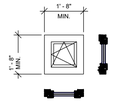

MAXIMUM SQUARE

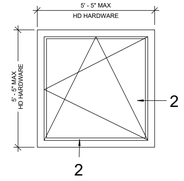

MAXIMUM TALL

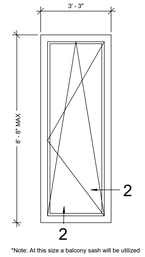

*Note: At this size a balcony sash will be utilized

DETAILS

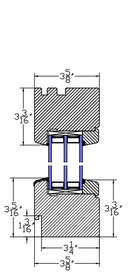

1 WINDOW DETAIL - FIXED
3" = 1'-0"

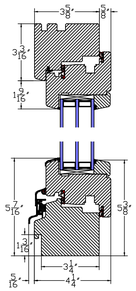

2 WINDOW DETAIL - OPERABLE
3" = 1'-0"

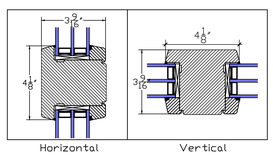

3 WINDOW DETAIL
MULLION - FIXED TO FIXED
3" = 1'-0"

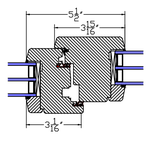

4 WINDOW DETAIL
OPERABLE NEXT TO FIXED
3" = 1'-0"

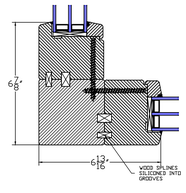

5 WINDOW DETAIL - POSTED CORNER
WITH FIXED WINDOWS
3" = 1'-0"

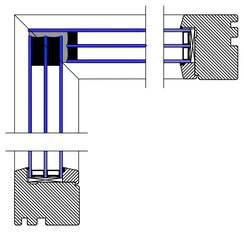

6 WINDOW DETAIL
BUTT GLAZED CORNER
3" = 1'-0"

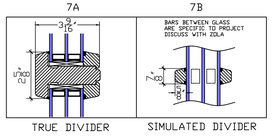

7 WINDOW DETAIL- MUNTIN BAR /
SIMULATED DIVIDED LITE
3" = 1'-0"

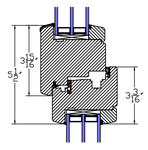

8 WINDOW DETAIL
FIXED OVER OPERABLE
3" = 1'-0"

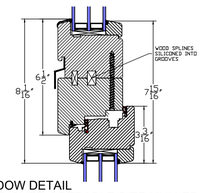

9 WINDOW DETAIL
FIXED OVER OPERABLE SITE MULLED
3" = 1'-0"

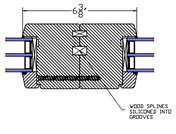

11 WINDOW DETAIL
FIXED SITE MULLED TO FIXED
3" = 1'-0"

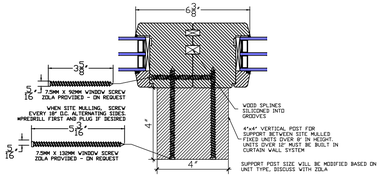

12 WINDOW DETAIL - FIXED SITE MULLED
TO FIXED WITH REINFORCEMENT
3" = 1'-0"

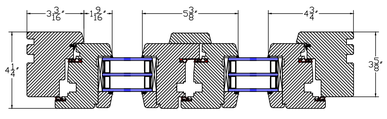

10 WINDOW DETAIL - FRENCH WINDOW
3" = 1'-0"

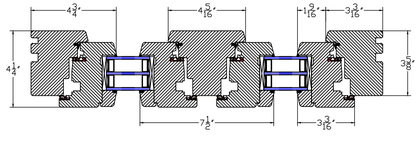

13 WINDOW DETAIL - DUAL SASH OPERABLE
3" = 1'-0"

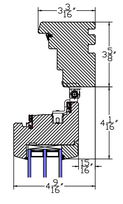

14 WINDOW DETAIL - OPERABLE SASH WITH
EXPOSED HINGES, OPEN TO 90 DEGREES
3" = 1'-0"

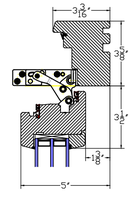

15 WINDOW DETAIL - OPERABLE SASH WITH
CONCEALED HINGES, OPEN TO 90 DEGREES
3" = 1'-0"

EGRESS DIMENSIONS

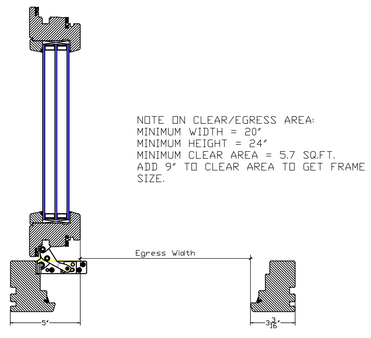

16 EGRESS DETAILS
NOT TO SCALE

OPTIONS

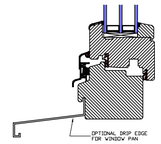

17 OPTION FOR A ROUTED EDGE FOR SILL
INSTALLATION
3" = 1'-0"

18 INTERIOR SILL MILLING OPTIONS-
SQUARED OR SLOPED
3" = 1'-0"

NOTE: DETAILS PROVIDED FOR EXPLANATION ONLY, ARCHITECT AND ENGINEER OF RECORD TO DEVELOP PROJECT SPECIFIC DETAILS.
ZOLA RESERVES RIGHTS TO MAKE TECHNICAL CHANGES AND UPDATES WHICH MAY NOT BE REFLECTED IN DRAWINGS

No.	Description	Date

ZOLA WINDOWS

WWW.ZOLAWINDOWS.COM
(303) 578-0001

THERMO WOOD WINDOW DETAILS

FIXED AND TILT & TURN

Project number	
Date	July 2024
Drawn by	
Checked by	

A101

Scale: As indicated

Customized installation details by project architect or waterproofing consultant are required for a successful installation.