



ELEVATIONS


COMMON CONFIGURATIONS:

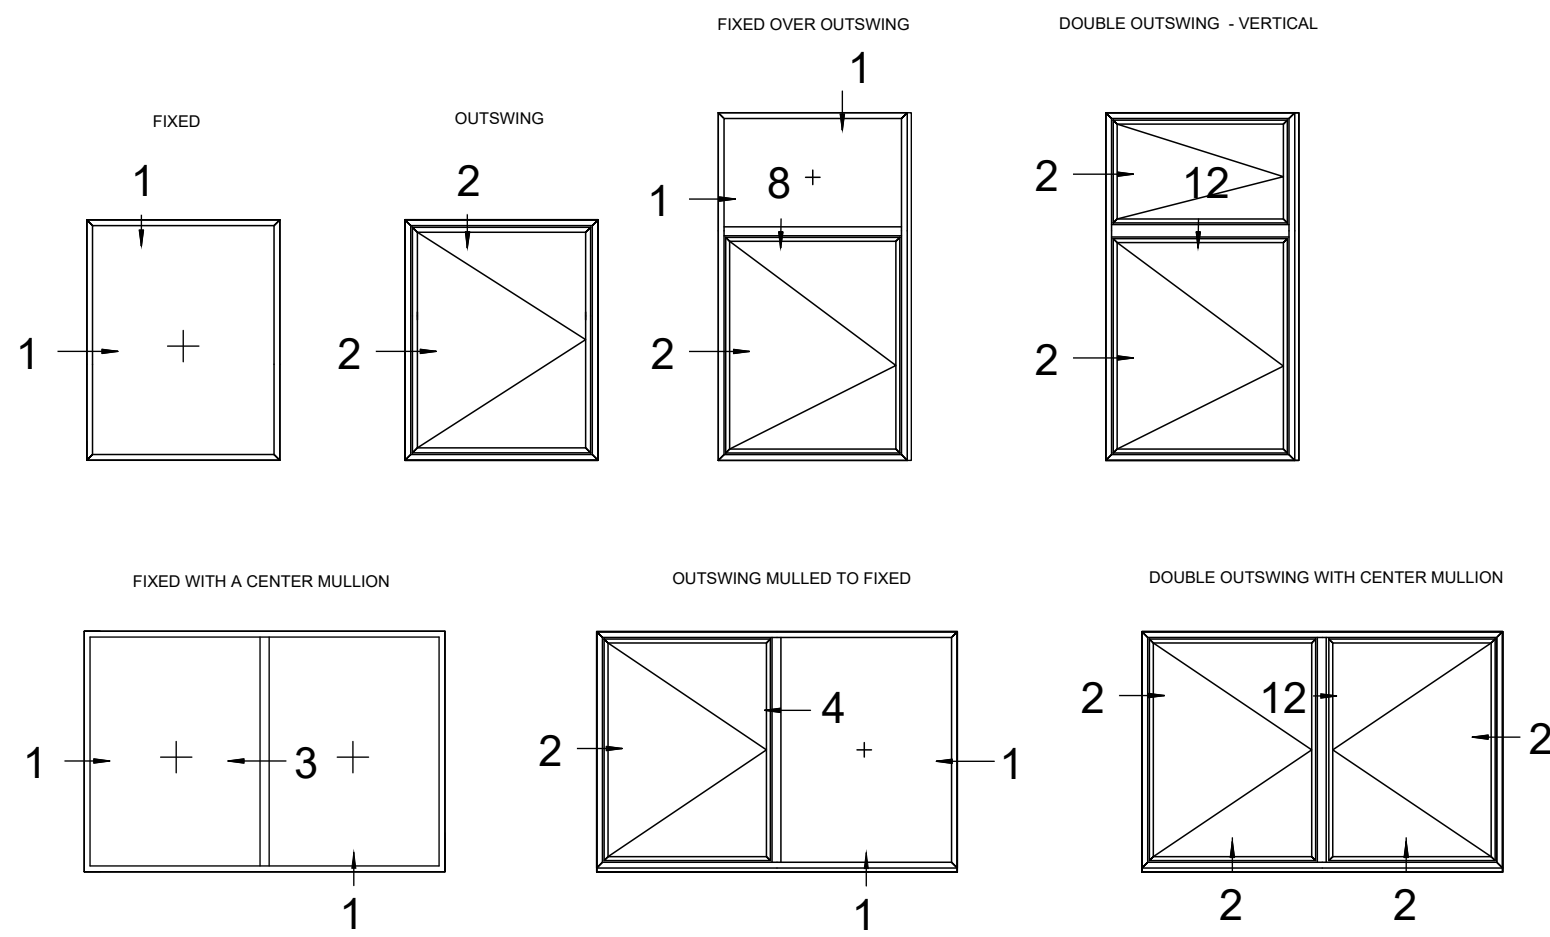


SWING AND DIVIDER OPTIONS:

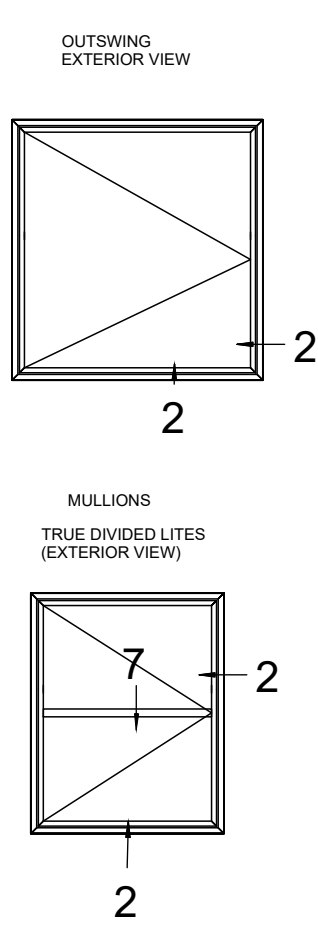


SIZING:

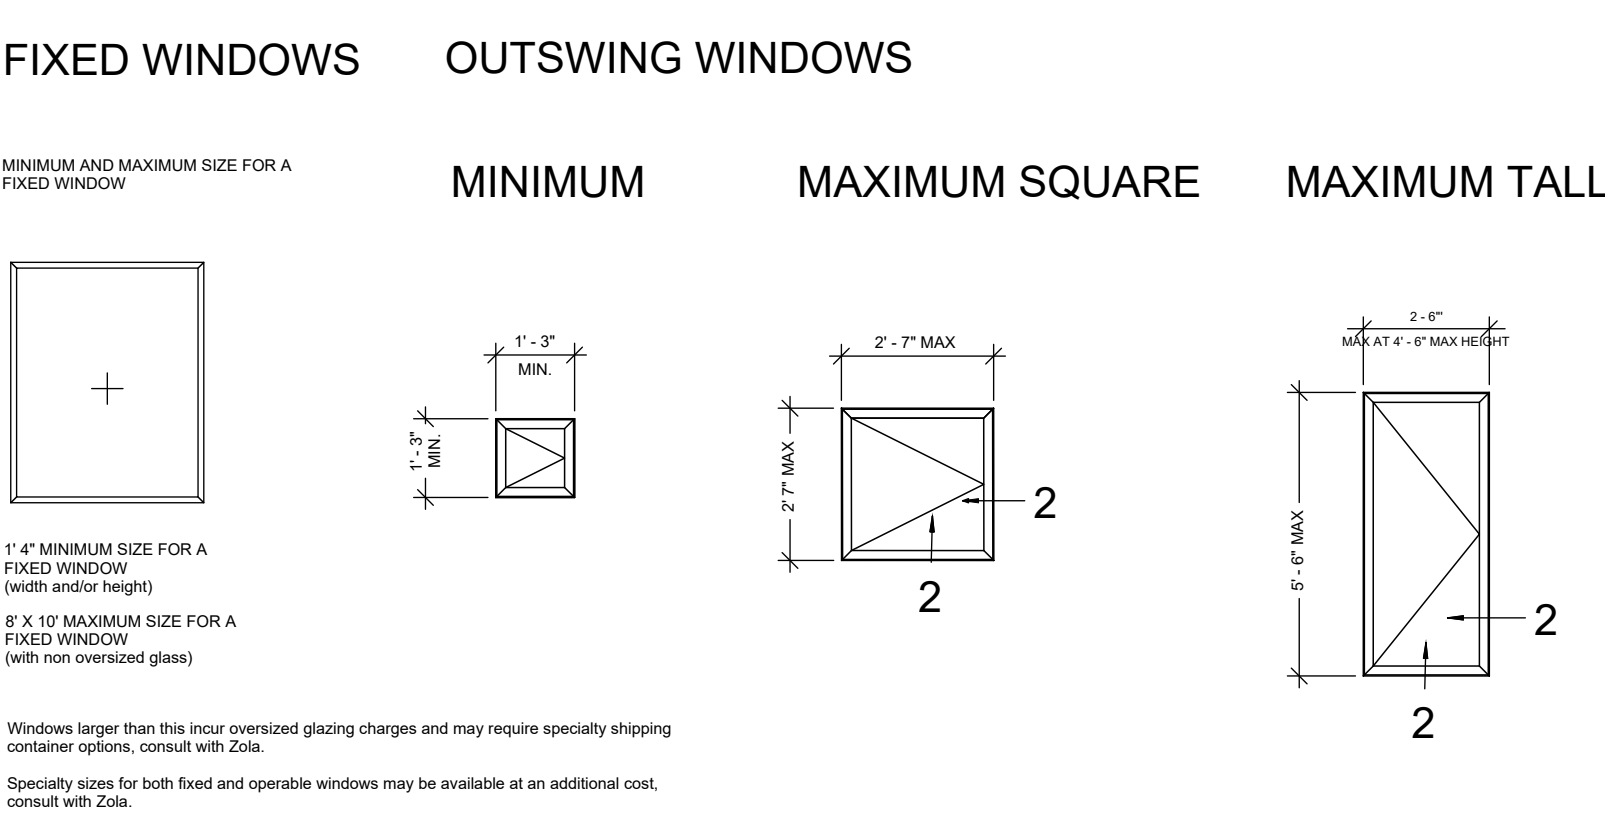

DETAILS

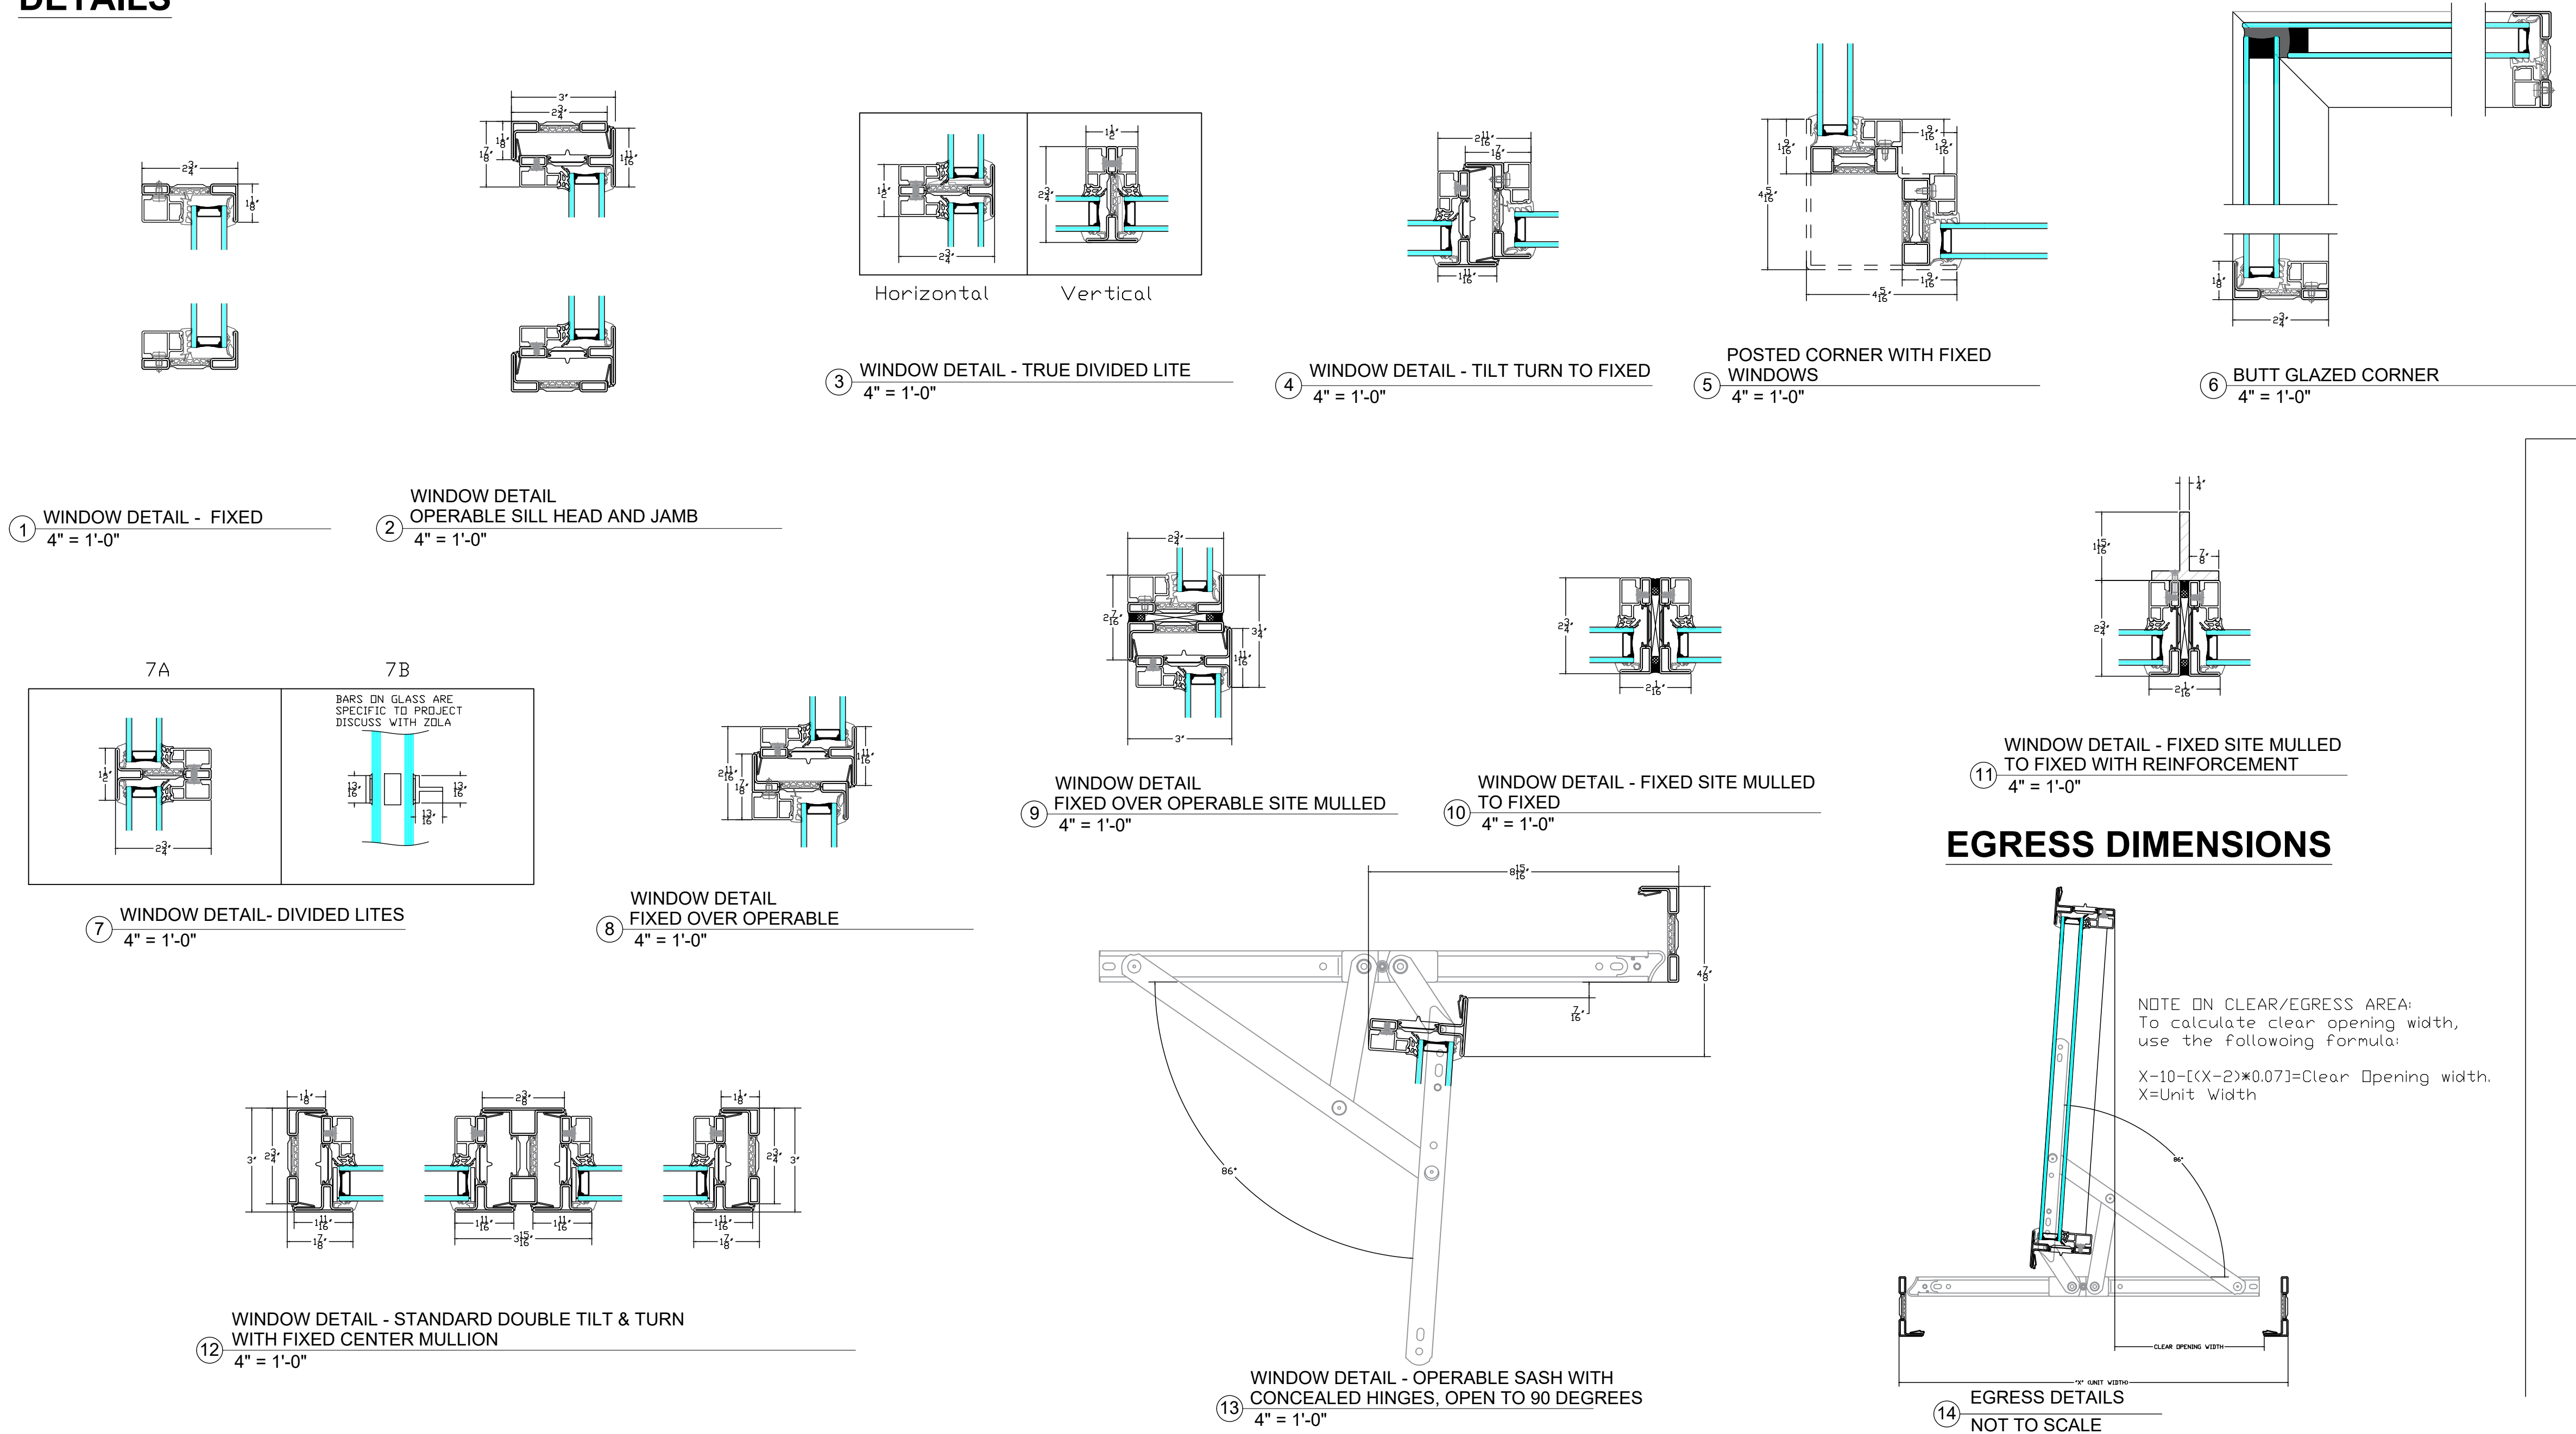

OPTIONS

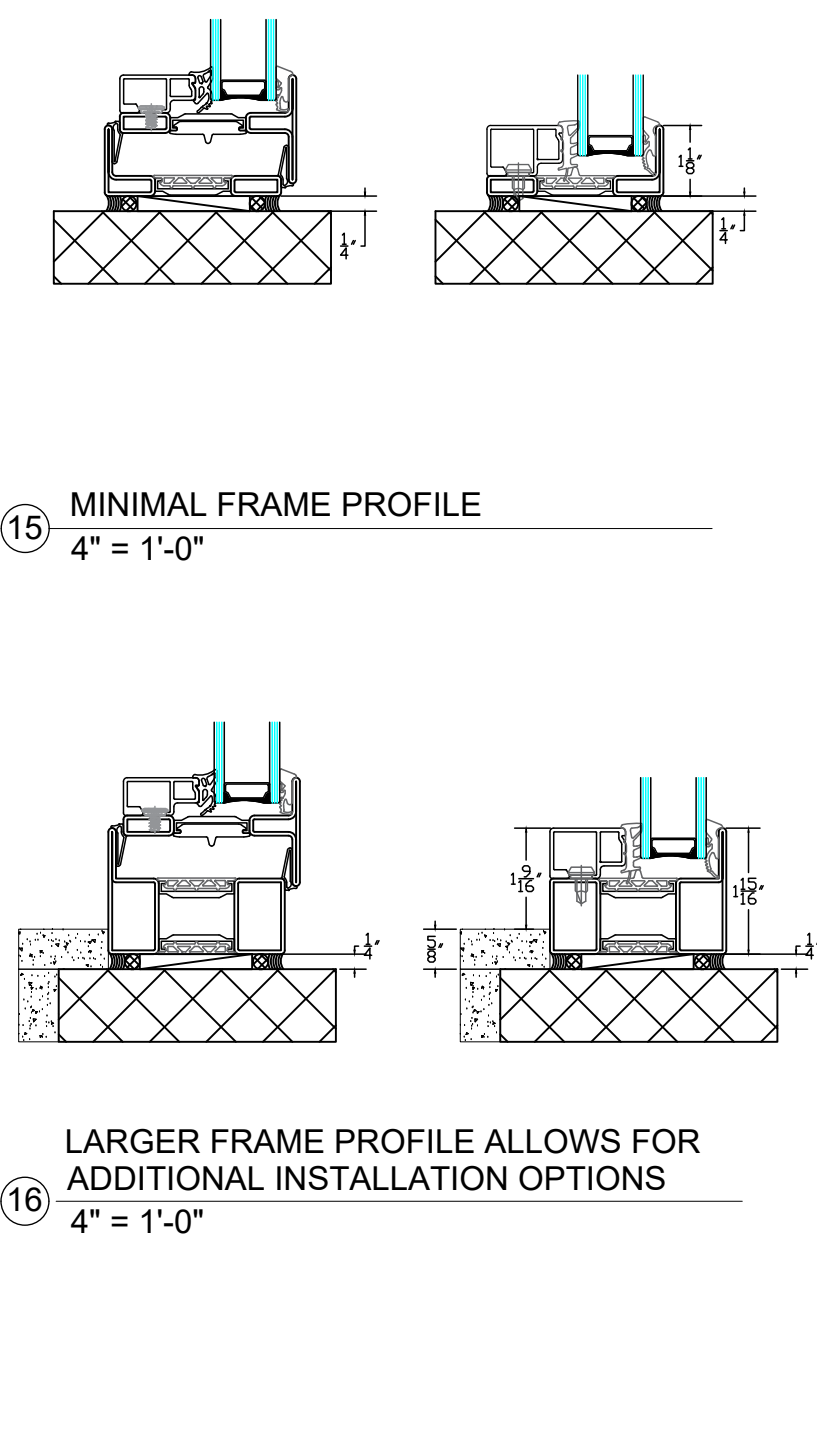

WWW.ZOLAWINDOWS.COM
(303) 578-0001

NOTE: DETAILS PROVIDED FOR EXPLANATION ONLY. ARCHITECT AND ENGINEER OF RECORD TO DEVELOP PROJECT SPECIFIC DETAILS. ZOLA RESERVES RIGHTS TO MAKE TECHNICAL CHANGES AND UPDATES WHICH MAY NOT BE REFLECTED IN DRAWINGS

No.	Description	Date

CLASSIC STEEL WINDOW DETAILS
FIXED AND OUTSWING

Project number _____
Date _____
Drawn by _____
Checked by _____
A101
Scale _____ As indicated