ELEVATIONS

COMMON CONFIGURATIONS:

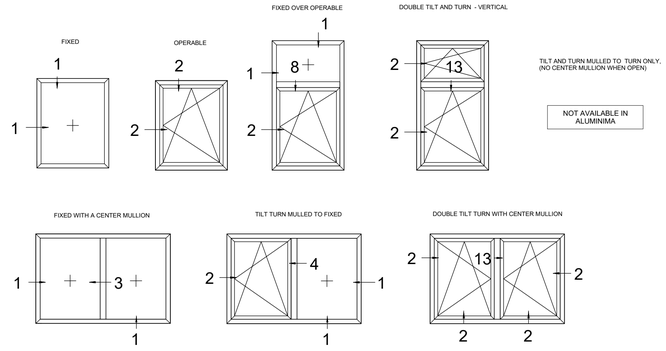

A ELEVATIONS - ZOLA CLASSIC ALUMINIMA
NOT TO SCALE

SWING AND DIVIDER OPTIONS:

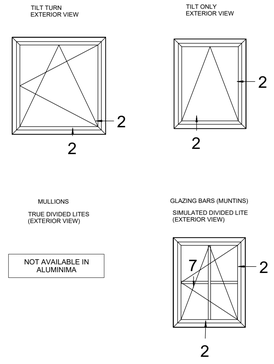

SIZING:

FIXED WINDOWS

OPERABLE WINDOWS

MINIMUM AND MAXIMUM SIZE FOR A FIXED WINDOW

1" 2" MINIMUM SIZE FOR A FIXED WINDOW
(width and/or height)

8' X 10' MAXIMUM SIZE FOR A FIXED WINDOW
(with non oversized glass)

Windows larger than this incur oversized glazing charges and may require specialty shipping container options, consult with Zola.

Specialty sizes for both fixed and operable windows may be available at an additional cost, consult with Zola.

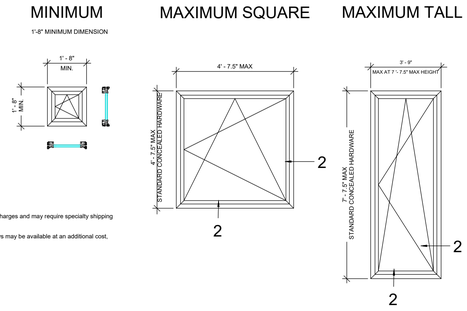

DETAILS

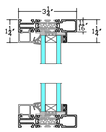

1 WINDOW DETAIL - FIXED
3" = 1'-0"

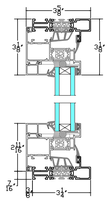

2 WINDOW DETAIL
OPERABLE SILL HEAD AND JAMB
3" = 1'-0"

NOT AVAILABLE IN ALUMINIMA

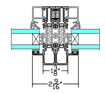

3 WINDOW DETAIL - FACTORY MULLED FIXED TO FIXED
3" = 1'-0"

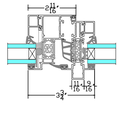

4 WINDOW DETAIL - TILT TURN MULLED TO FIXED
3" = 1'-0"

NOT AVAILABLE IN ALUMINIMA

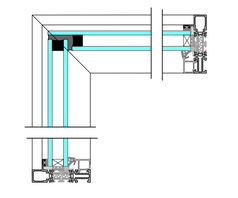

5 POSTED CORNER WITH FIXED WINDOWS
3" = 1'-0"

6 BUTT GLAZED CORNER
3" = 1'-0"

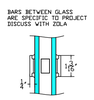

7 WINDOW DETAIL- MUNTIN BAR / SIMULATED DIVIDED LITE
3" = 1'-0"

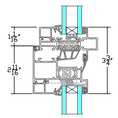

8 WINDOW DETAIL
FIXED OVER OPERABLE
3" = 1'-0"

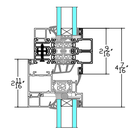

9 WINDOW DETAIL
FIXED OVER OPERABLE SITE MULLED
3" = 1'-0"

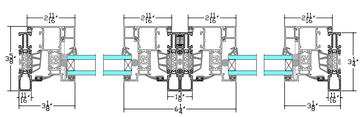

10 WINDOW DETAIL - DOUBLE FRENCH WINDOW
3" = 1'-0"

13 WINDOW DETAIL - STANDARD DOUBLE TILT & TURN WITH FIXED CENTER MULLION
3" = 1'-0"

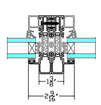

11 WINDOW DETAIL - FIXED SITE MULLED TO FIXED
3" = 1'-0"

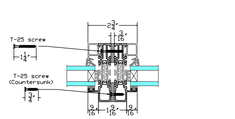

12 WINDOW DETAIL - FIXED SITE MULLED TO FIXED WITH REINFORCEMENT
3" = 1'-0"

NOT AVAILABLE IN ALUMINIMA

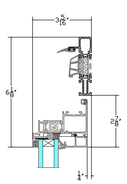

14 WINDOW DETAIL - OPERABLE SASH WITH EXPOSED HINGES, OPEN TO 90 DEGREES
3" = 1'-0"

15 WINDOW DETAIL - OPERABLE SASH WITH CONCEALED HINGES, OPEN TO 90 DEGREES
3" = 1'-0"

EGRESS DIMENSIONS

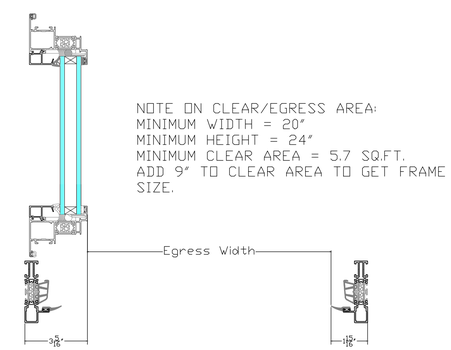

16 EGRESS DETAILS
NOT TO SCALE

Customized installation details by project architect or waterproofing consultant are required for a successful installation.

ZOLA WINDOWS

WWW.ZOLAWINDOWS.COM
(303) 578-0001

NOTE: DETAILS PROVIDED FOR EXPLANATION ONLY, ARCHITECT AND ENGINEER OF RECORD TO DEVELOP PROJECT SPECIFIC DETAILS.
ZOLA RESERVES RIGHTS TO MAKE TECHNICAL CHANGES AND UPDATES WHICH MAY NOT BE REFLECTED IN DRAWINGS

No.	Description	Date

CLASSIC ALUMINIMA WINDOW DETAILS

FIXED AND TILT & TURN

Project number	
Date	DEC 2024
Drawn by	
Checked by	

A101

Scale: As indicated