



ELEVATIONS


COMMON CONFIGURATIONS:

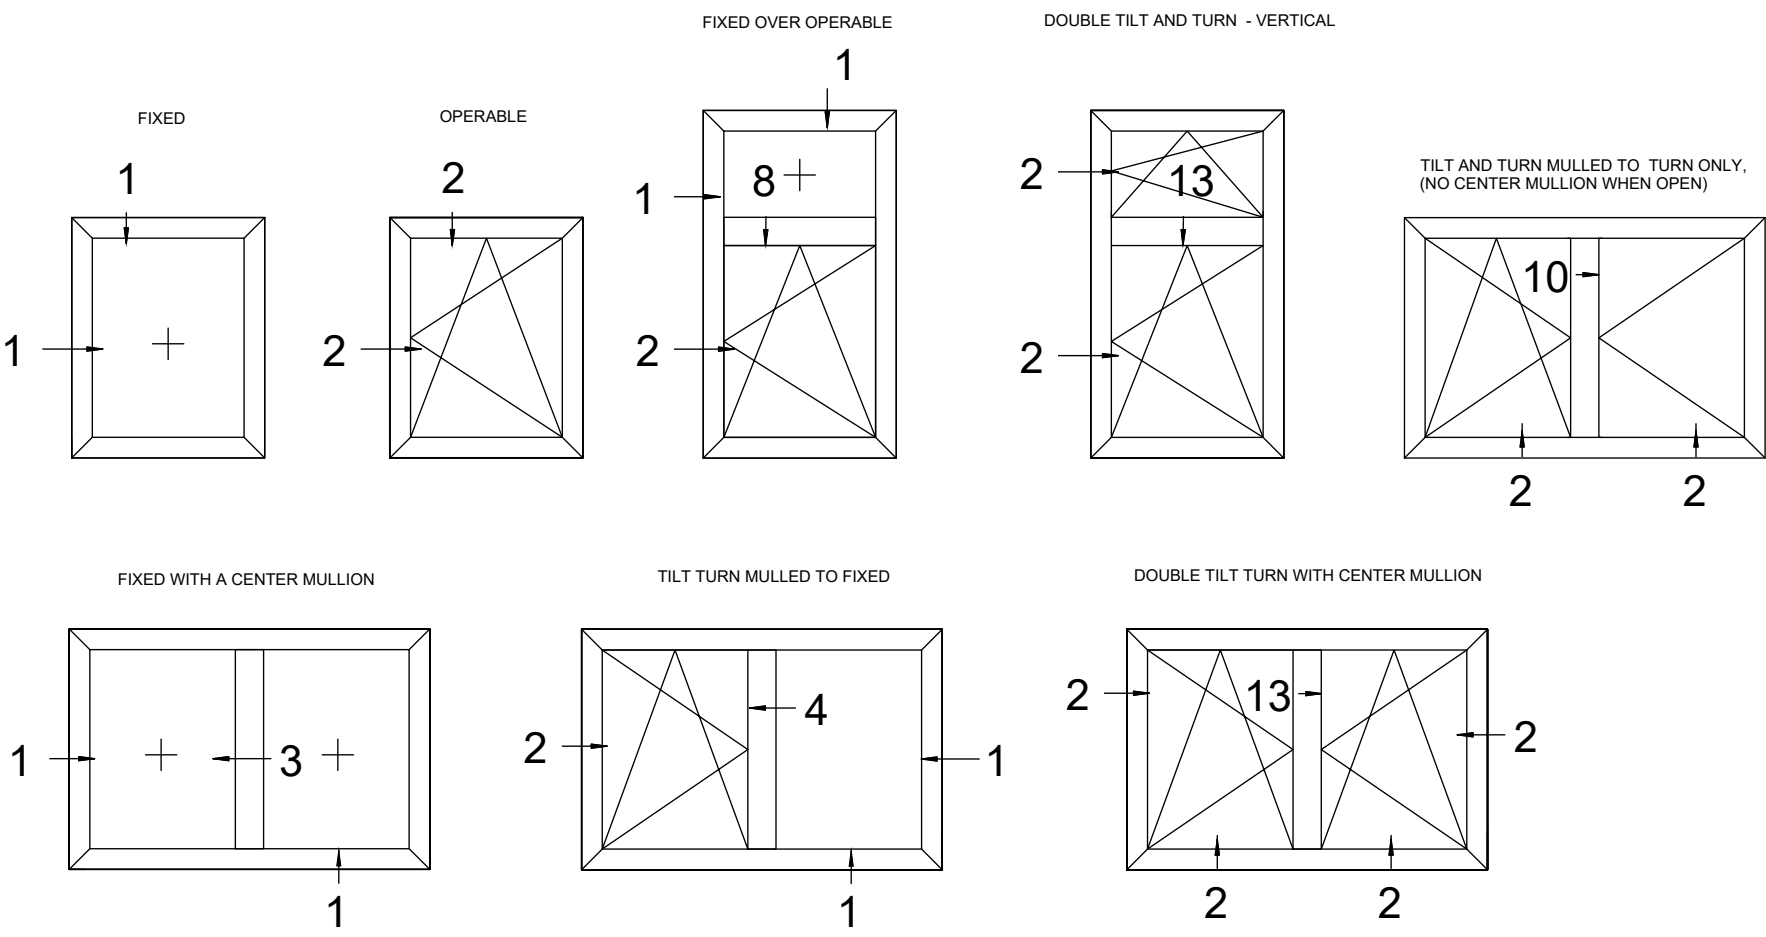

SWING AND DIVIDER OPTIONS:

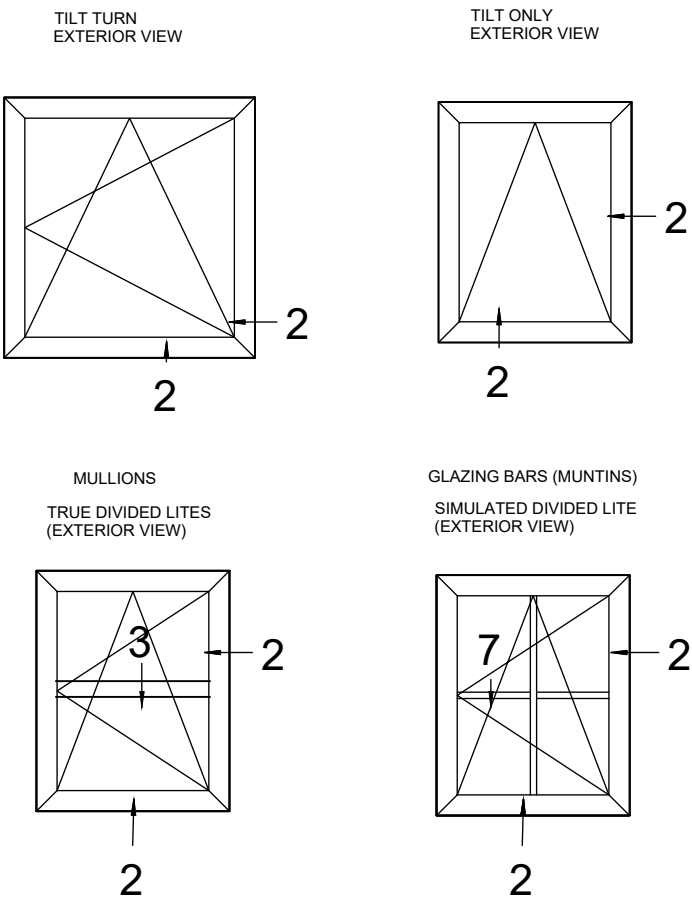


SIZING:

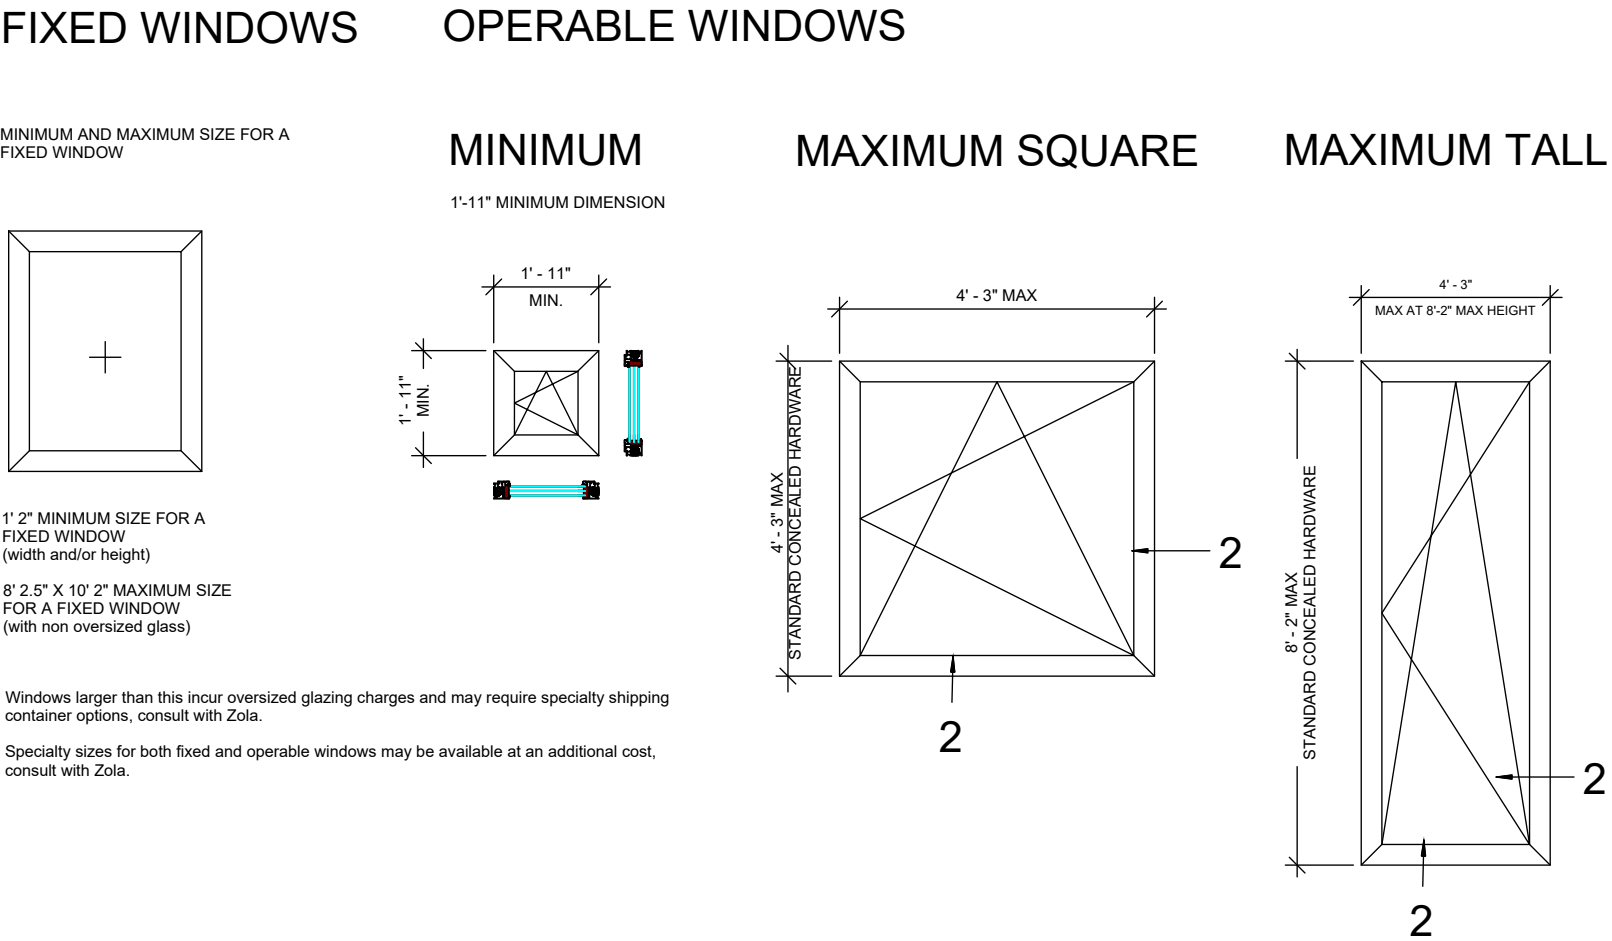


ELEVATIONS - ZOLA THERMO ALU75 PANORAMIC VIEW  
NOT TO SCALE

DETAILS

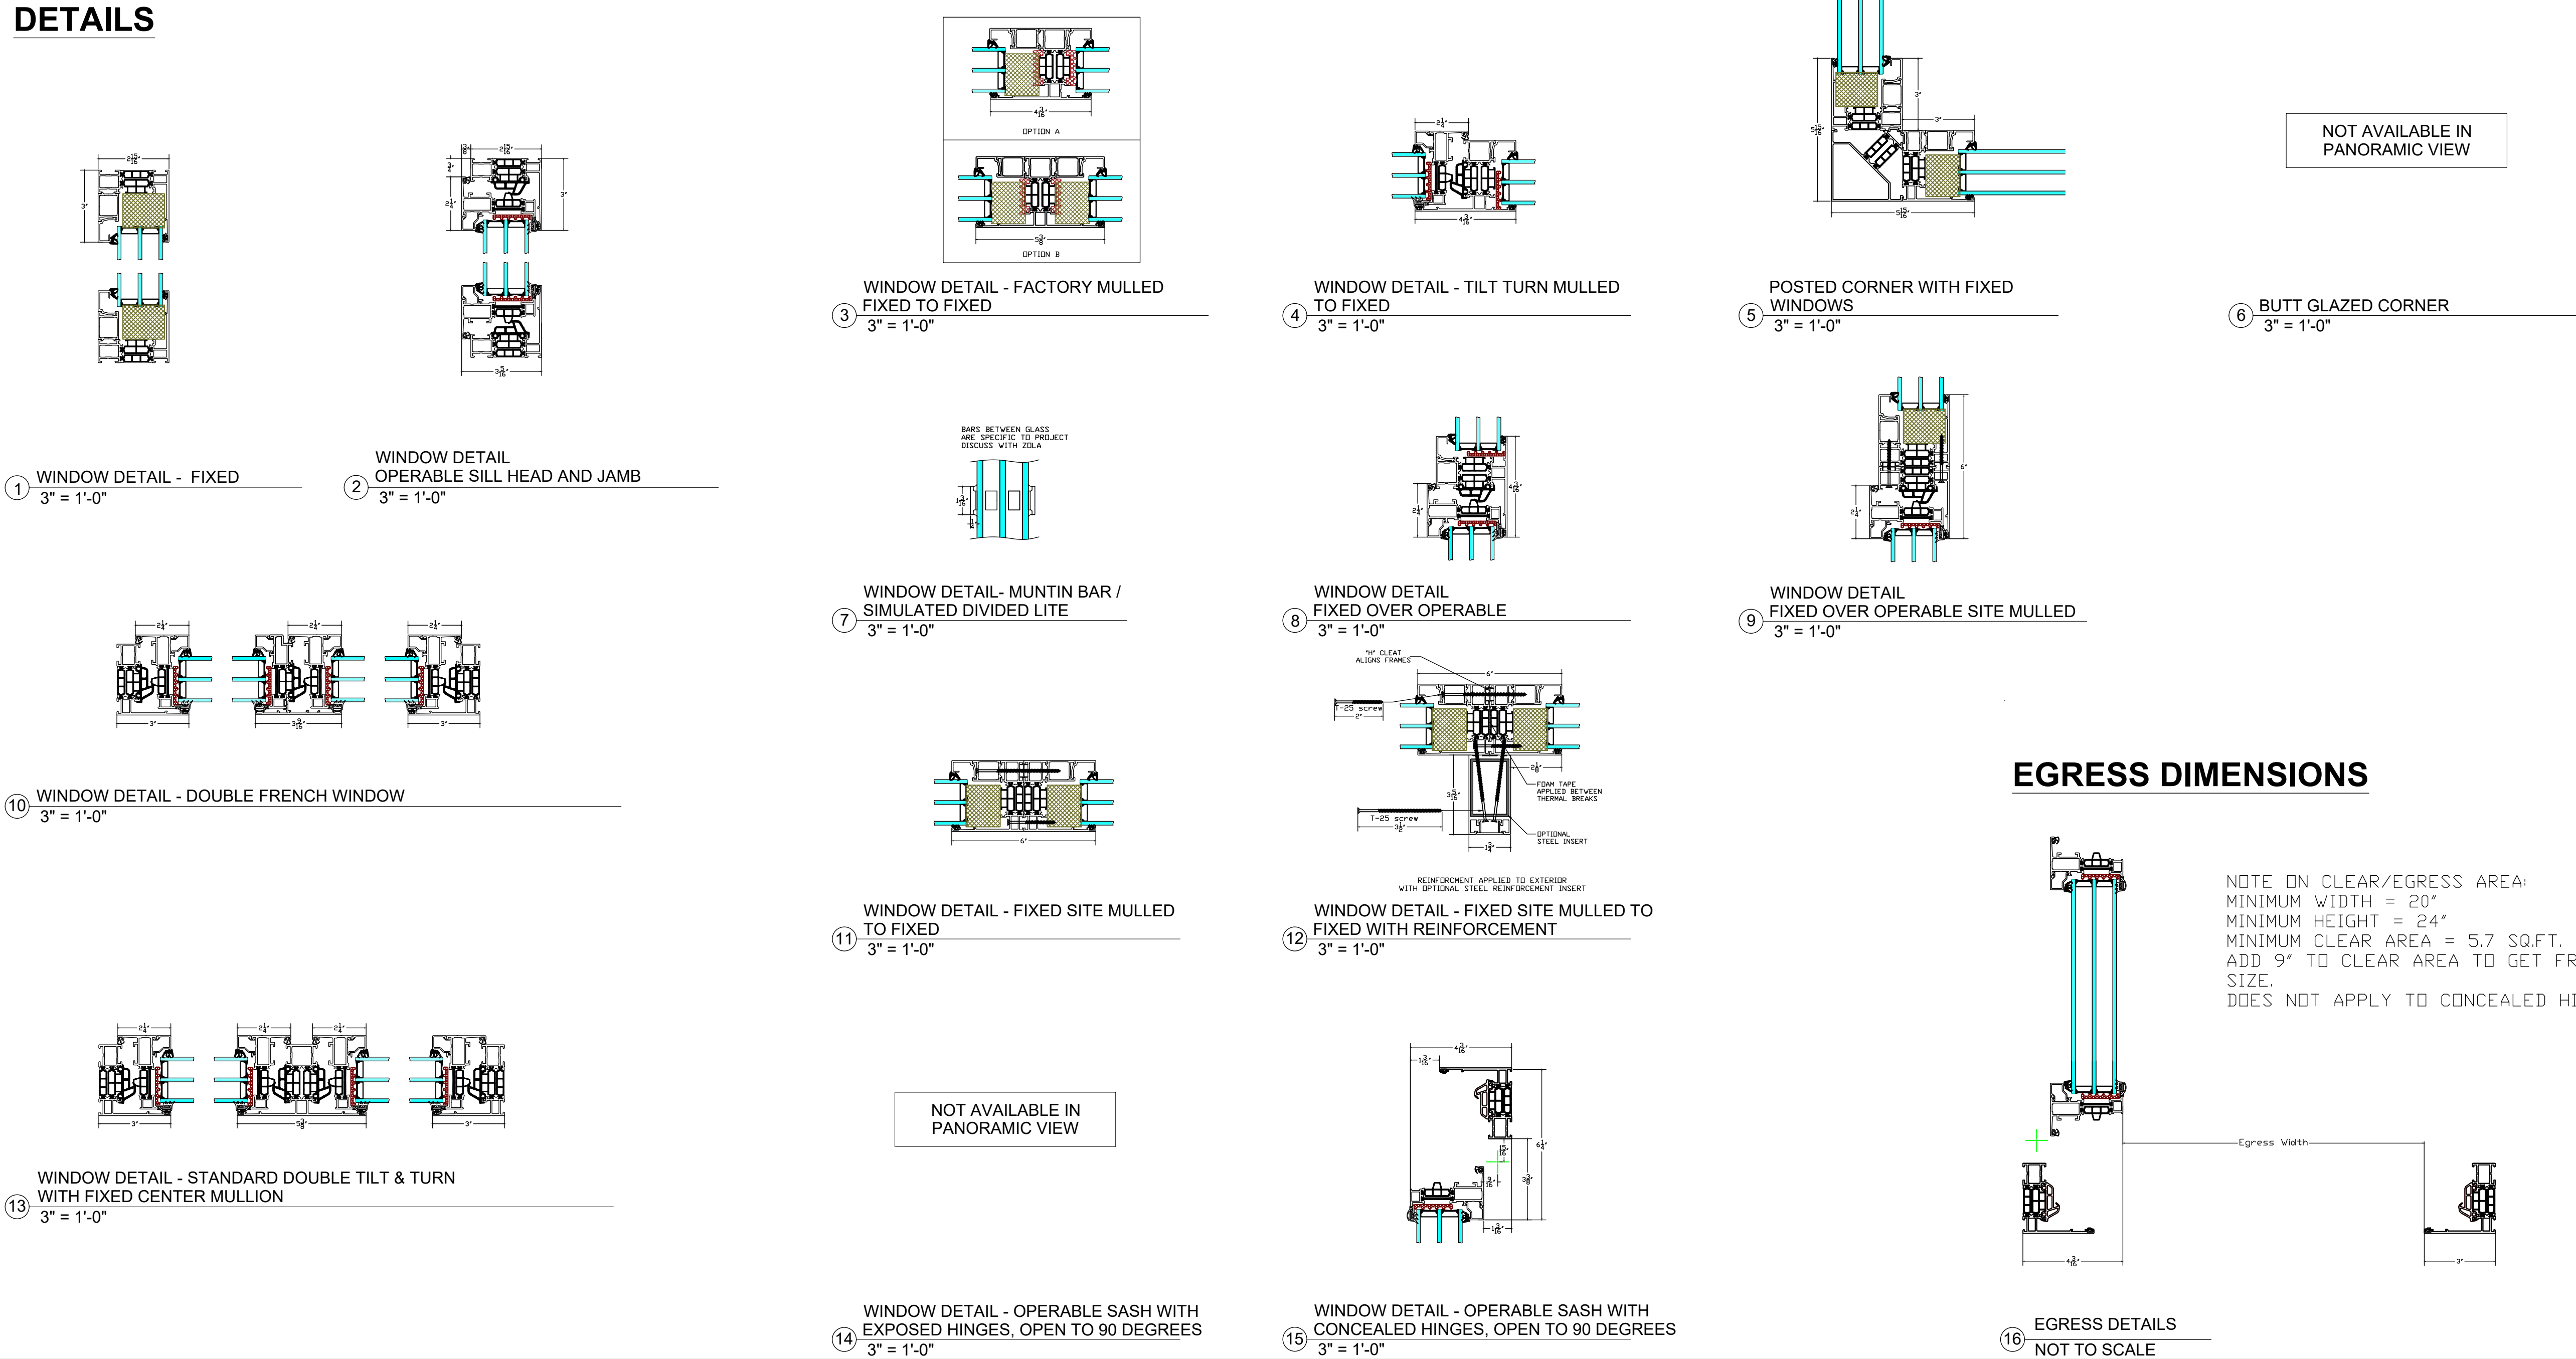

EGRESS DIMENSIONS

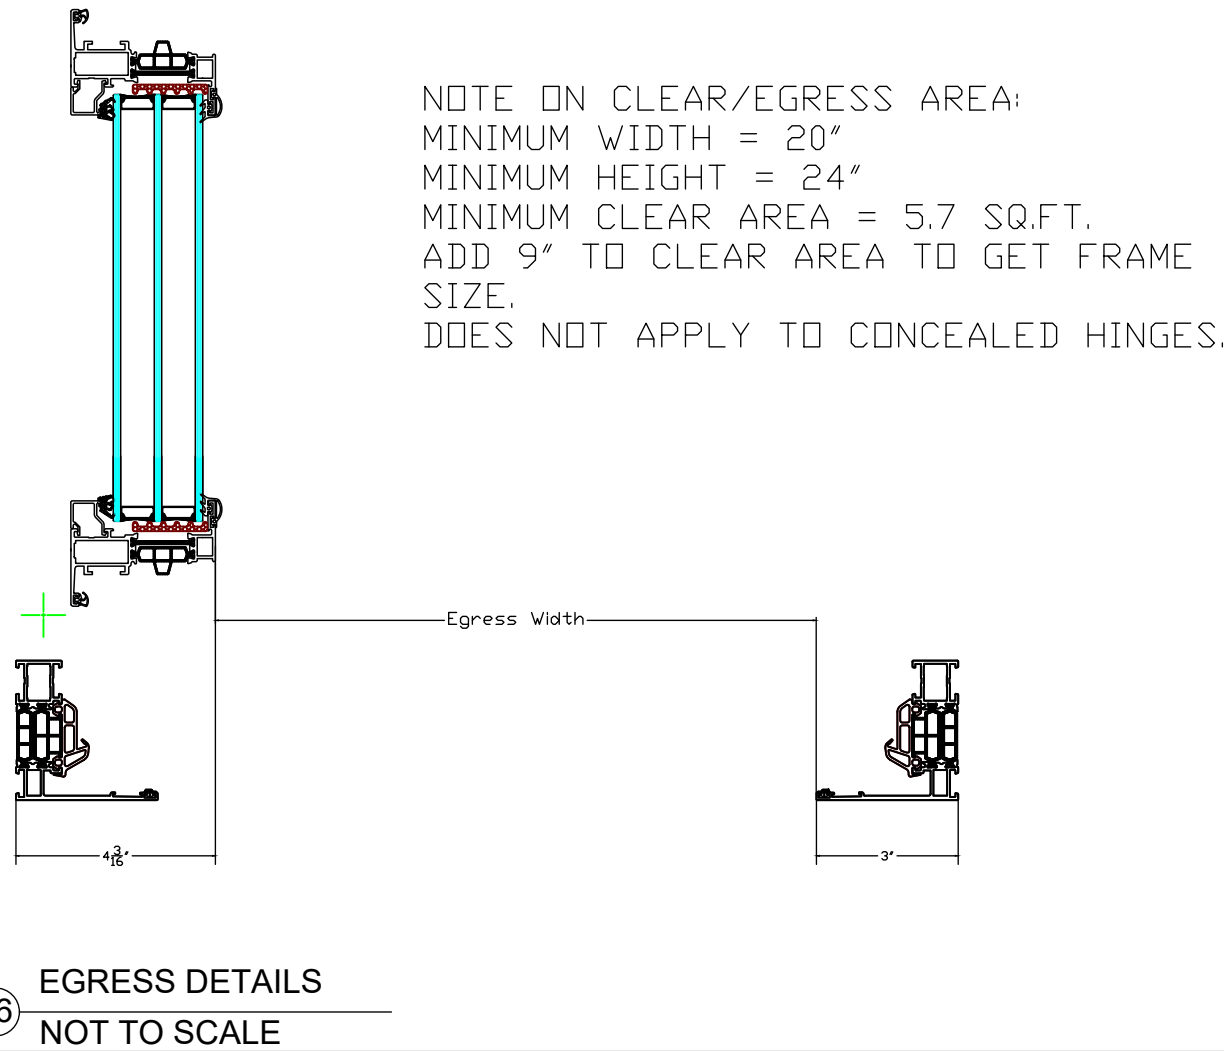

WWW.ZOLAWINDOWS.COM  
(303) 578-0001

NOTE: DETAILS PROVIDED FOR EXPLANATION ONLY.  
ARCHITECT AND ENGINEER OF RECORD TO  
DEVELOP PROJECT SPECIFIC DETAILS.  
ZOLA RESERVES RIGHTS TO MAKE TECHNICAL  
CHANGES AND UPDATES WHICH MAY NOT BE  
REFLECTED IN DRAWINGS

| No. | Description | Date |
|-----|-------------|------|
|     |             |      |
|     |             |      |
| THERMO ALU75<br>PANORAMIC VIEW<br>WINDOW DETAILS |              |
|--------------------------------------------------|--------------|
| FIXED AND TILT & TURN                            |              |
| Project number                                   |              |
| Date                                             | DEC 2024     |
| Drawn by                                         |              |
| Checked by                                       |              |
| A101                                             |              |
| Scale                                            | As indicated |

Customized installation details by project architect or waterproofing consultant are required for a successful installation.